A3 DO NOT SCALE

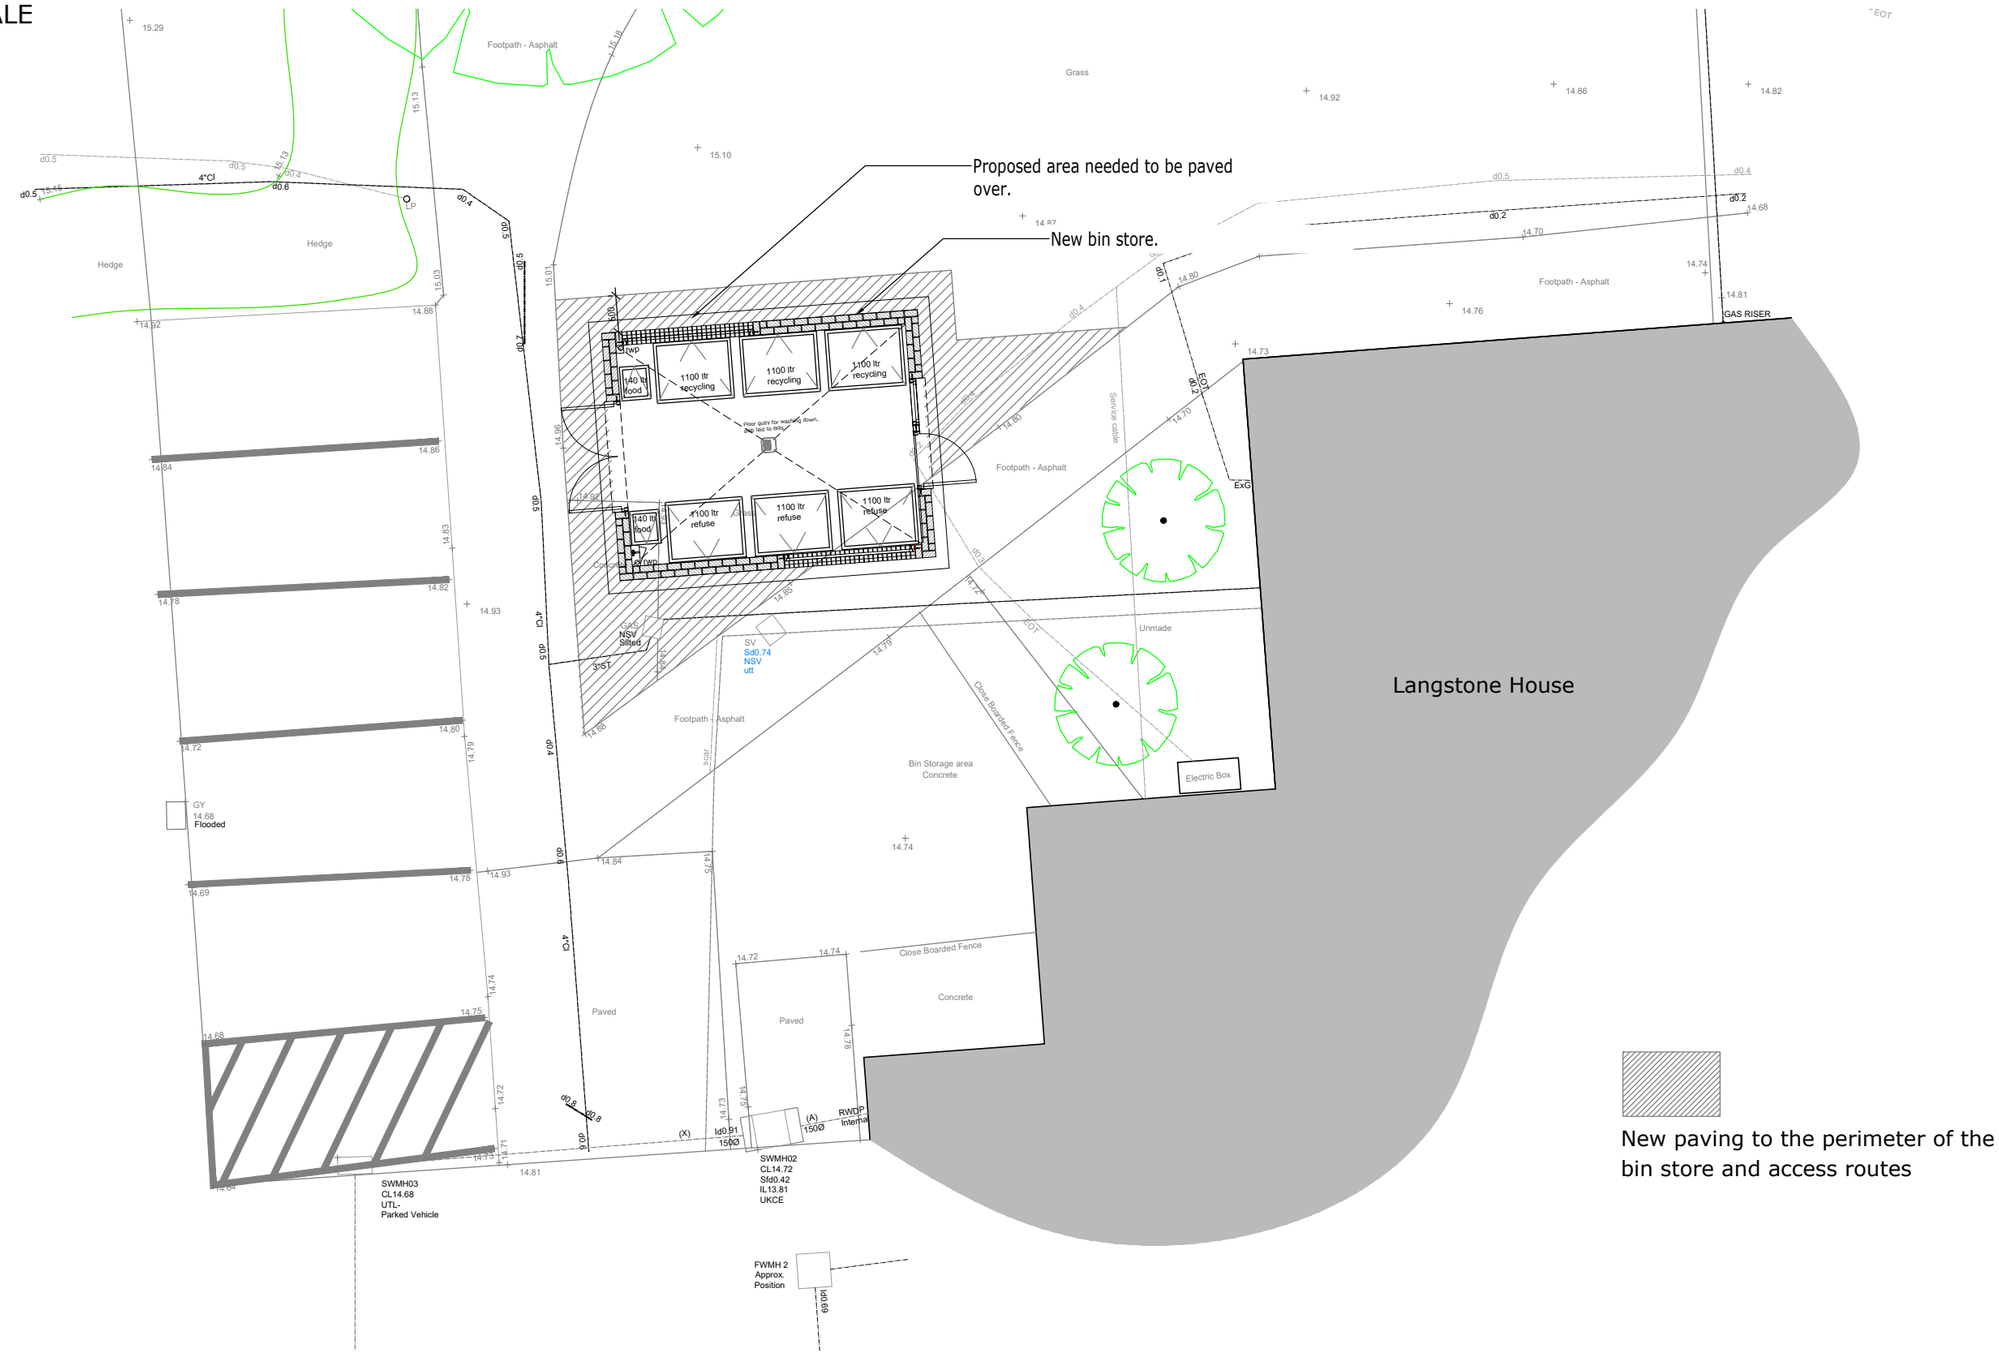

ALL DIMENSIONS, LEVELS AND CLEARANCES TO BE CHECKED ON SITE PRIOR TO WORKS COMMENCING

THIS DRAWING SHOULD BE READ IN CONJUNCTION WITH ALL OTHER PROJECT RELATED DRAWINGS, SPECIFICATIONS AND DOCUMENTS AS PART OF A SINGLE PROJECT PACKAGE.

ANY DISCREPANCY BETWEEN THIS DRAWING, OTHER DRAWINGS FORMING PART OF THIS CONTRACT, OR THE SPECIFICATION / BILLS OF QUANTITIES MUST BE CLARIFIED BEFORE COMMENCEMENT OF ANY WORK OR ORDERING OF ANY MATERIALS.

PLEASE CONSULT THE AUTHOR OR PROJECT MANAGER SHOULD THE READER REQUIRE CLARIFICATION ON ANY PART OF THIS DRAWING.

THE COPYRIGHT OF THE DRAWING AND DESIGN IS THE PROPERTY OF THE COMPANY. THIS INFORMATION HAS BEEN ISSUED UNDER SPECIFIC TERMS FOR THIS PROJECT AND MAY ONLY BE USED AND REPRODUCED ACCORDINGLY.

Rev	Date	By	Chk	Apr	Comment
P01	29.07.25	OA	MG	PM	FOR PLANNING

BRINGING IDEAS TO LIFE

FRANKHAM
Frankham Consultancy Group Limited
E: enquire@frankham.com
www.frankham.com

SIDCUP OFFICE
Irene House
Five Arches Business Park
Maidstone Road
Sidcup, Kent DA14 5AE
T: 020 8309 7777

OXFORD OFFICE
Citibase Oxford
New Barclay House
234 Botley Road
Oxford, OX2 0HP
T: 01865 322500

LONDON OFFICE
First Floor
Bridge House
181 Queen Victoria Street
London EC4V 4EG
T: 020 7651 0790

STEVENAGE OFFICE
Suite 201, Second Floor
Kings Court Business Centre
London Road, Stevenage
Hertfordshire SG1 2NG
T: 020 3714 7063

Client: Morgan Sindall

Project Title: Havant Tower Bin Stores

Drawing Title: Proposed Bin Store
Langstone House Site Plan

Drawn By:	Designed By:	Checked By:	Approved By:
OA	OA	MG	PM

Original Issue Date: 29/07/2025

Scale @ A3: 1:100

Status: PLANNING ISSUE

Project Number-Originator-Zone-Level-Type-Discipline-Number-Suitability-Revision
442032 - FCG - LH - ST - DR - B - 1007 - S4 - P01

X:\400000\442032 - GP - Havant Towers Bin Stores\02-Drawings\05-Building Surv\01-WIP Drawings 2D\10XX-Site Layout\442032-FCG-LH-ST-DR-B-1007-S4-P01.dwg

01/08/2025 11:35:33