cad file name: S:\ESTATES\STAUNTON FARM\P14474 POTTING SHED DEMOLITION\01 WIP\DESIGN FILES\STAUNTON FARM.DWG

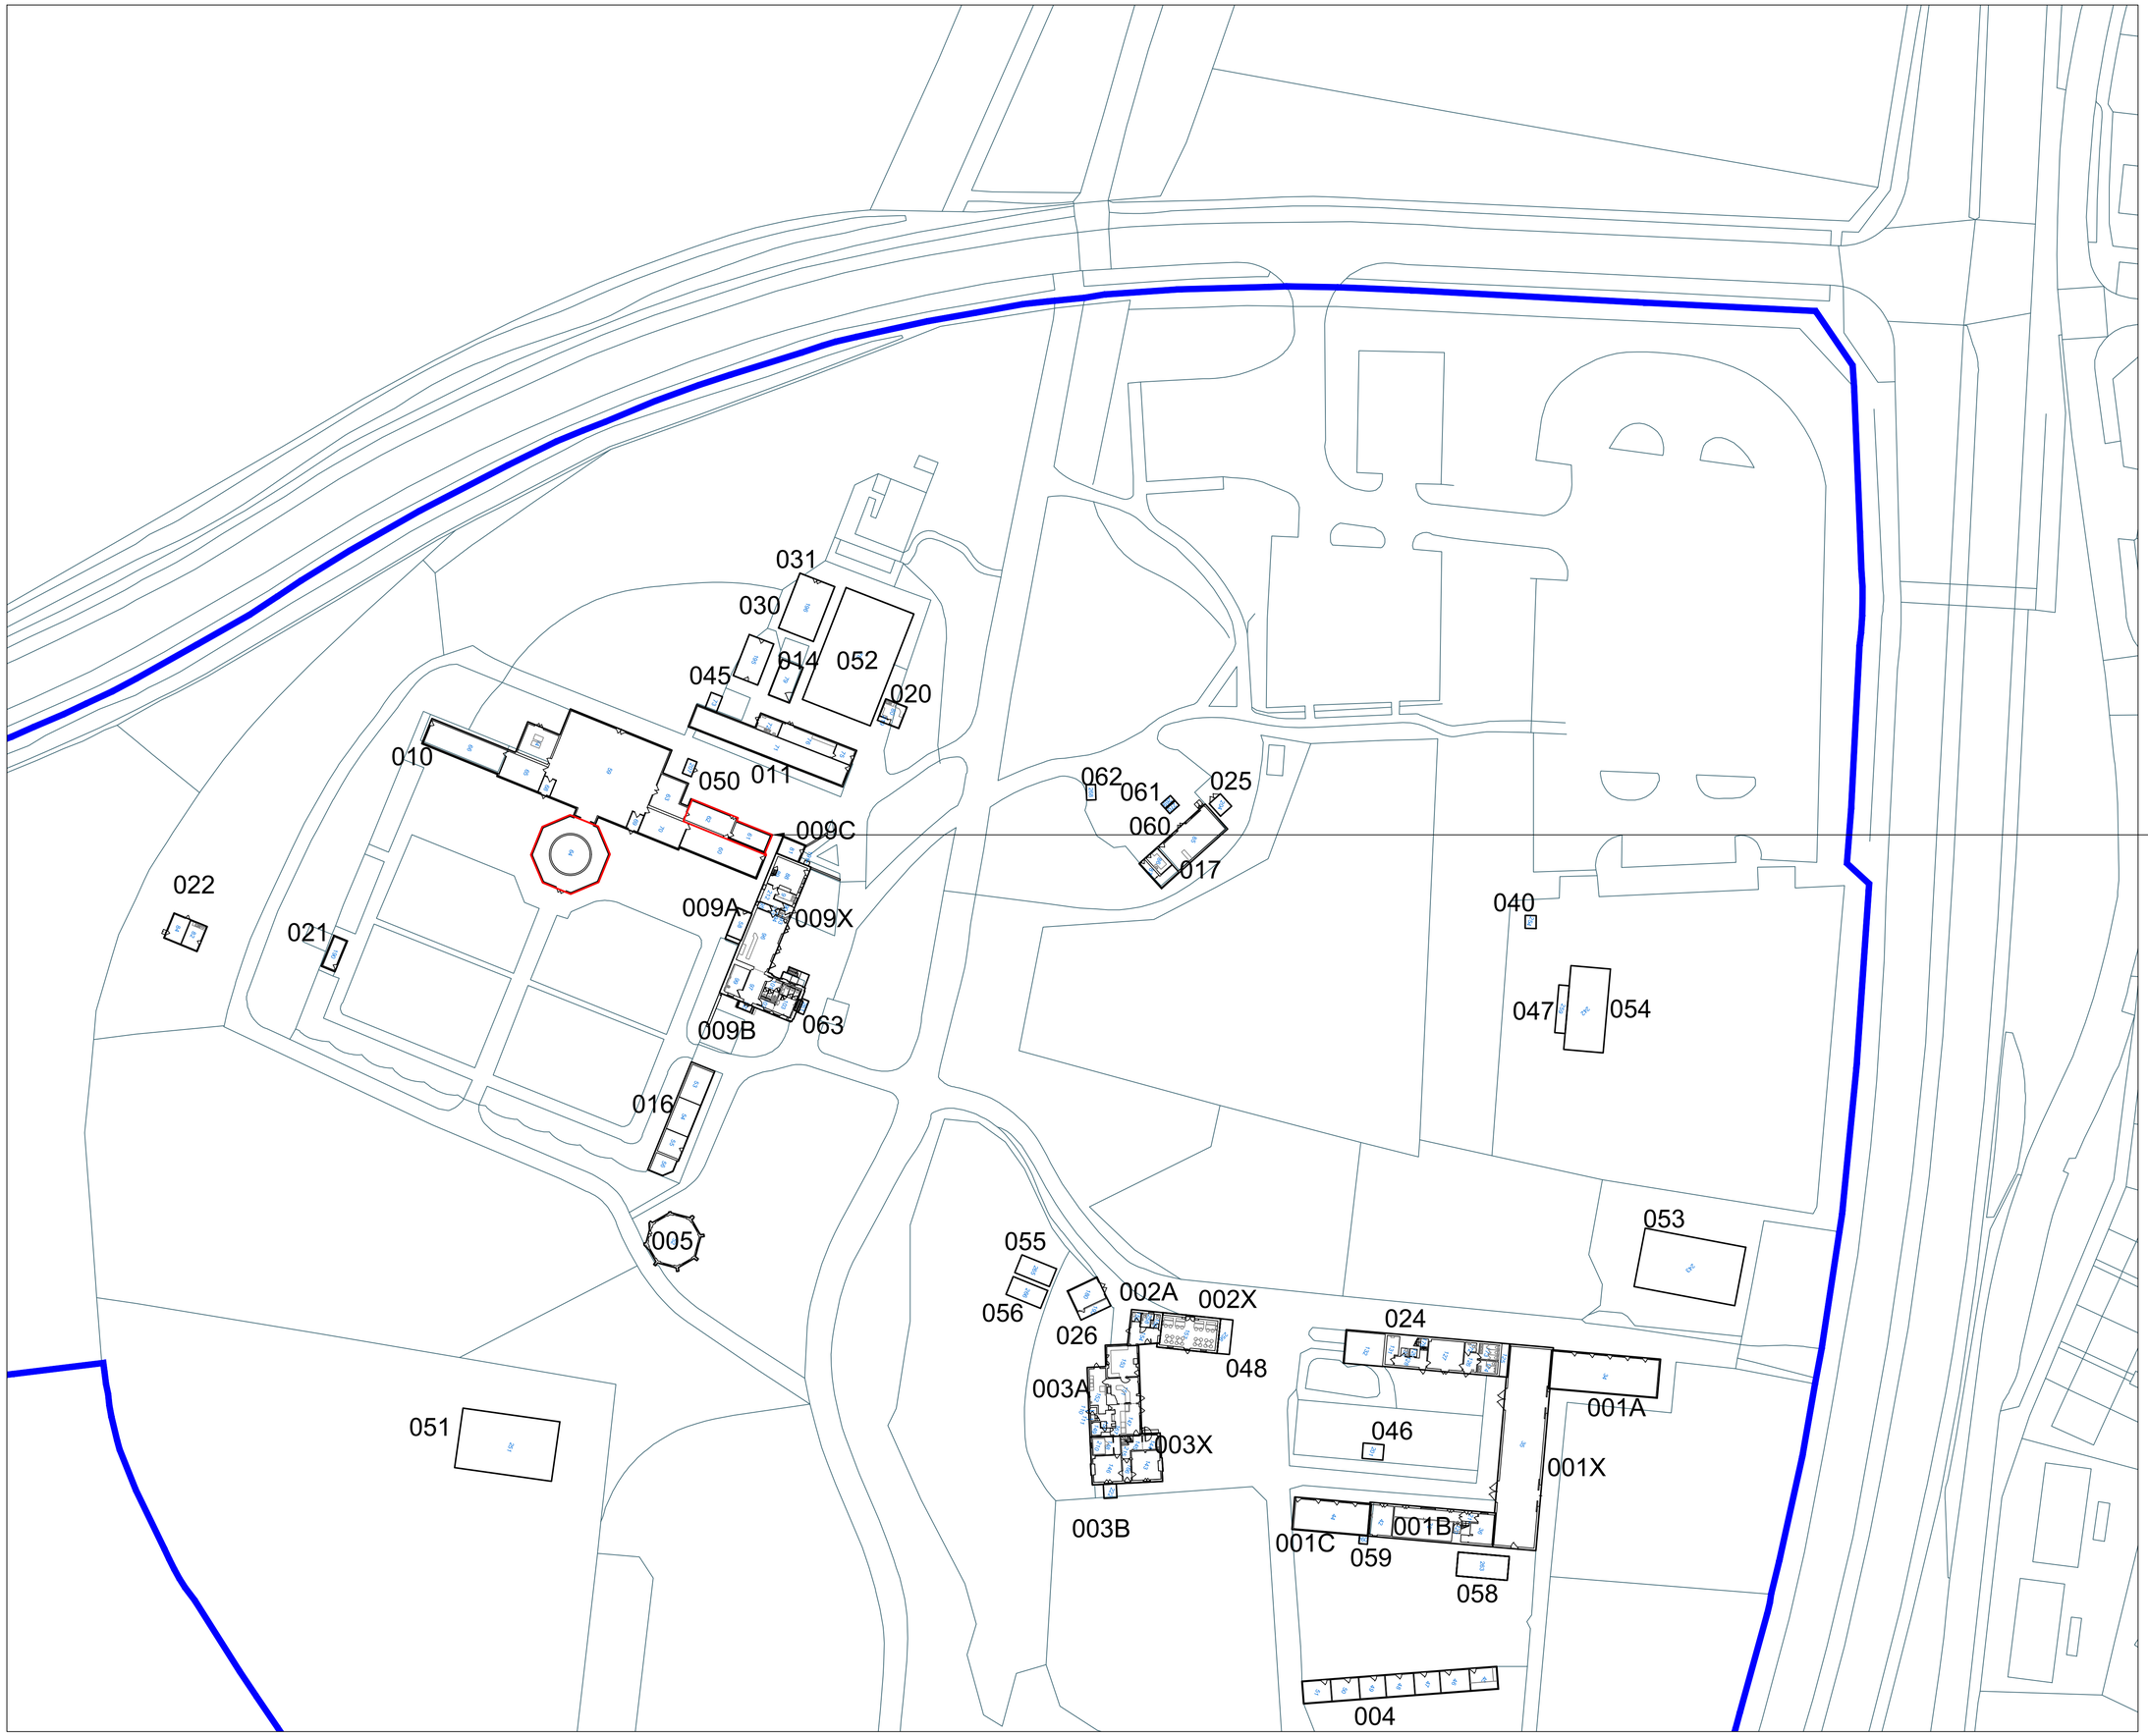

General Notes

1. This drawing is © copyright Hampshire County Council 2024. No unauthorised reproduction of any kind is permitted.
2. No dimensions to be scaled from this drawing. Verify all dimensions prior to construction. Immediately report any discrepancies on the document to the Architect/Contract Administrator. This document shall be read in conjunction with associated models, specifications and related consultant's documents.
3. Drawing to be read with all relevant Architectural, Interiors, Structural, M&E, Drainage/Public Health, Landscape, Civils and Interiors drawings and specifications.
4. This map is reproduced from Ordnance Survey material with the permission of Ordnance Survey on behalf of the controller of Her Majesty's Stationery Office © Crown copyright. Unauthorized reproduction infringes Crown Copyright & may lead to prosecution or civil proceedings (100019180) 2024.

Hampshire County Council

Works areas highlighted in red.

Rev	Description	Date	By	Chkd
A			LC	SB

HCC Property Services,
Three Minsters House,
76 High Street, Winchester SO23 8UL
tel: (01962) 847801

Property Services

PROJECT NAME
Staunton Farm

SHEET NAME
Site Plan

SCALE	*DRAWN*	*CHKD*	*APRV*
1:500 @ A1	LC	SB	--

DRAWING No.
project code - originator - volume - level - type - role - number — version

P4474-HCC-02 -SITE PLAN — A

SUITABILITY code description

D2 SUITABLE FOR TENDER