



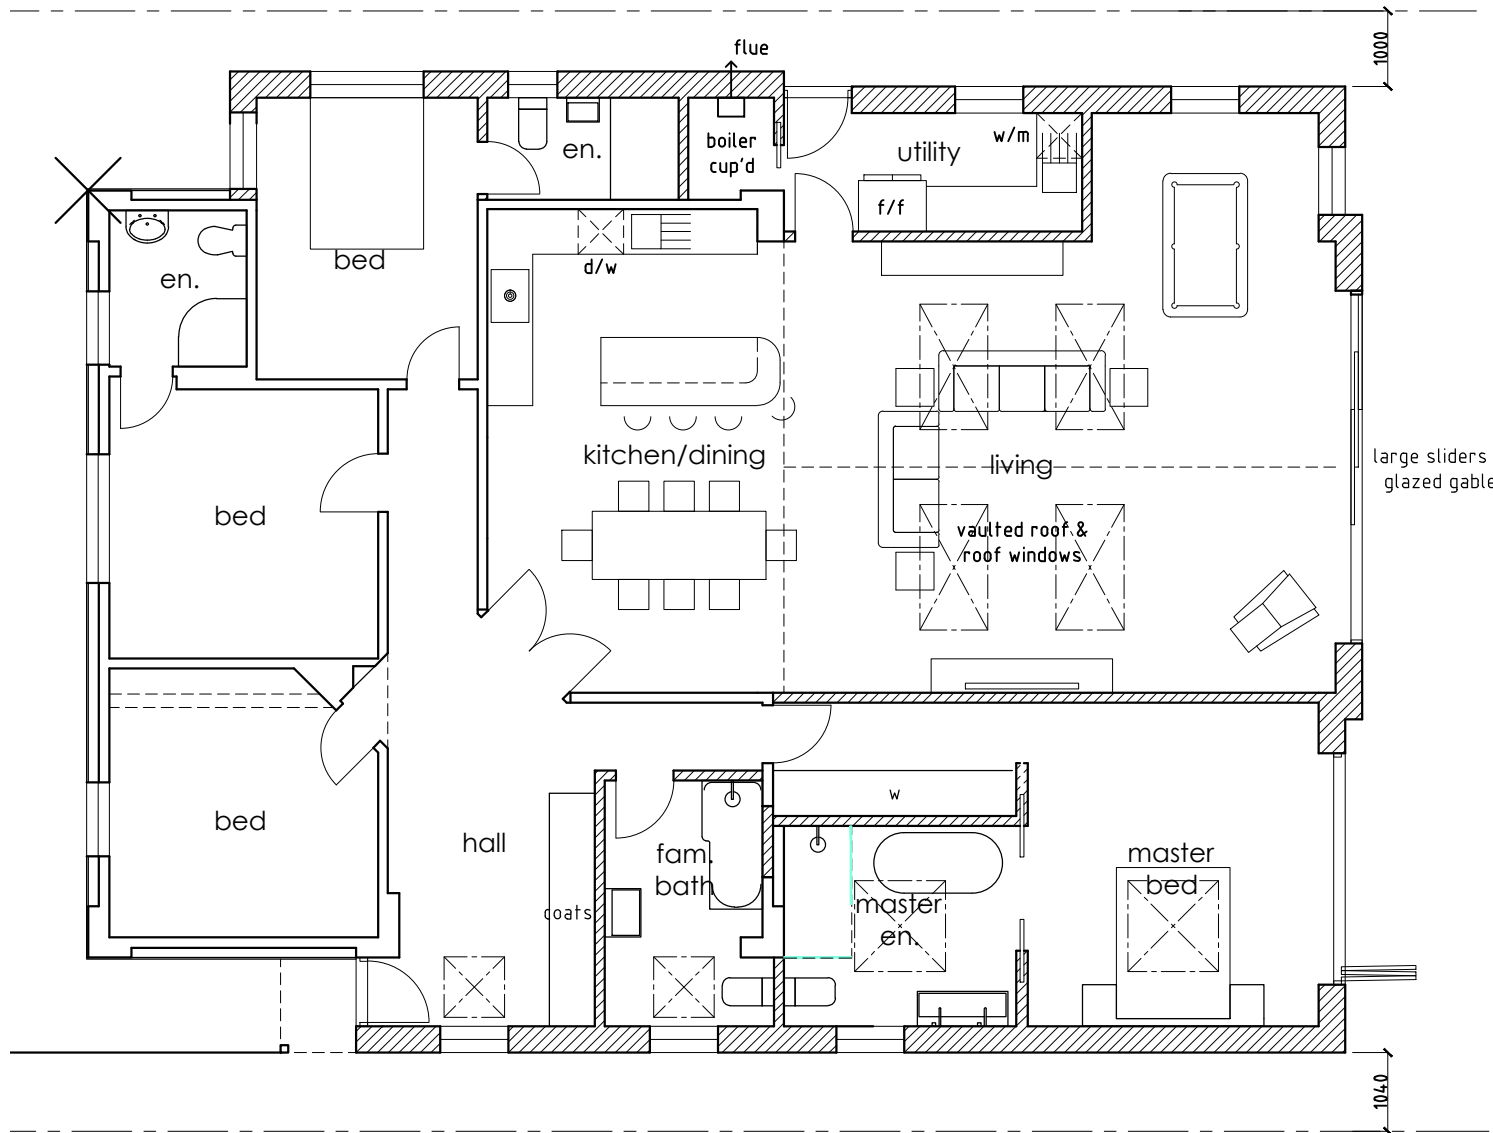

GROUND: PROPOSED
1:100

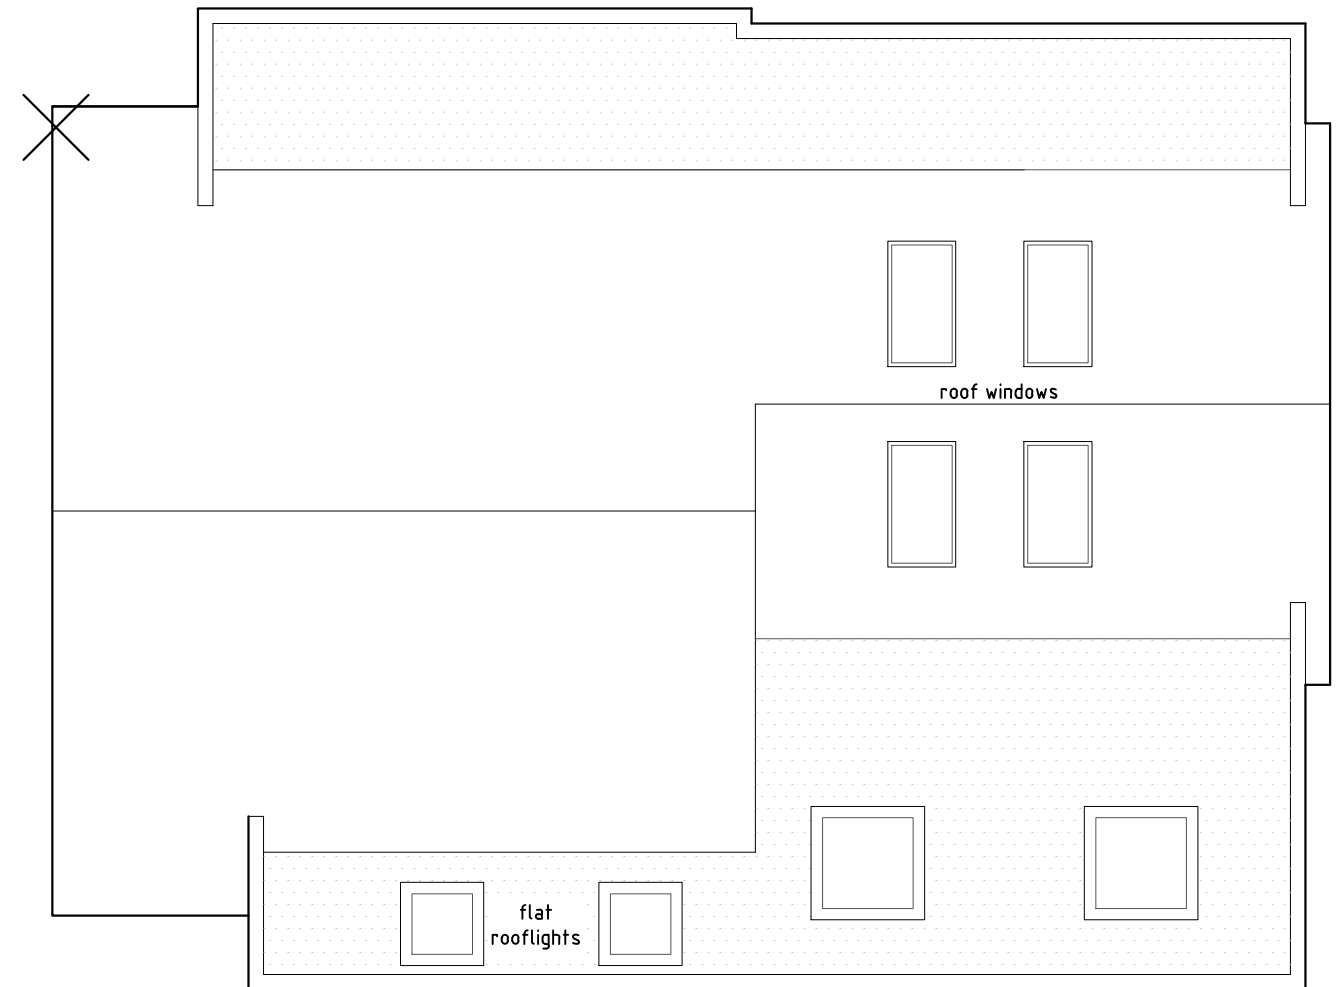

ROOF: PROPOSED
1:100

