


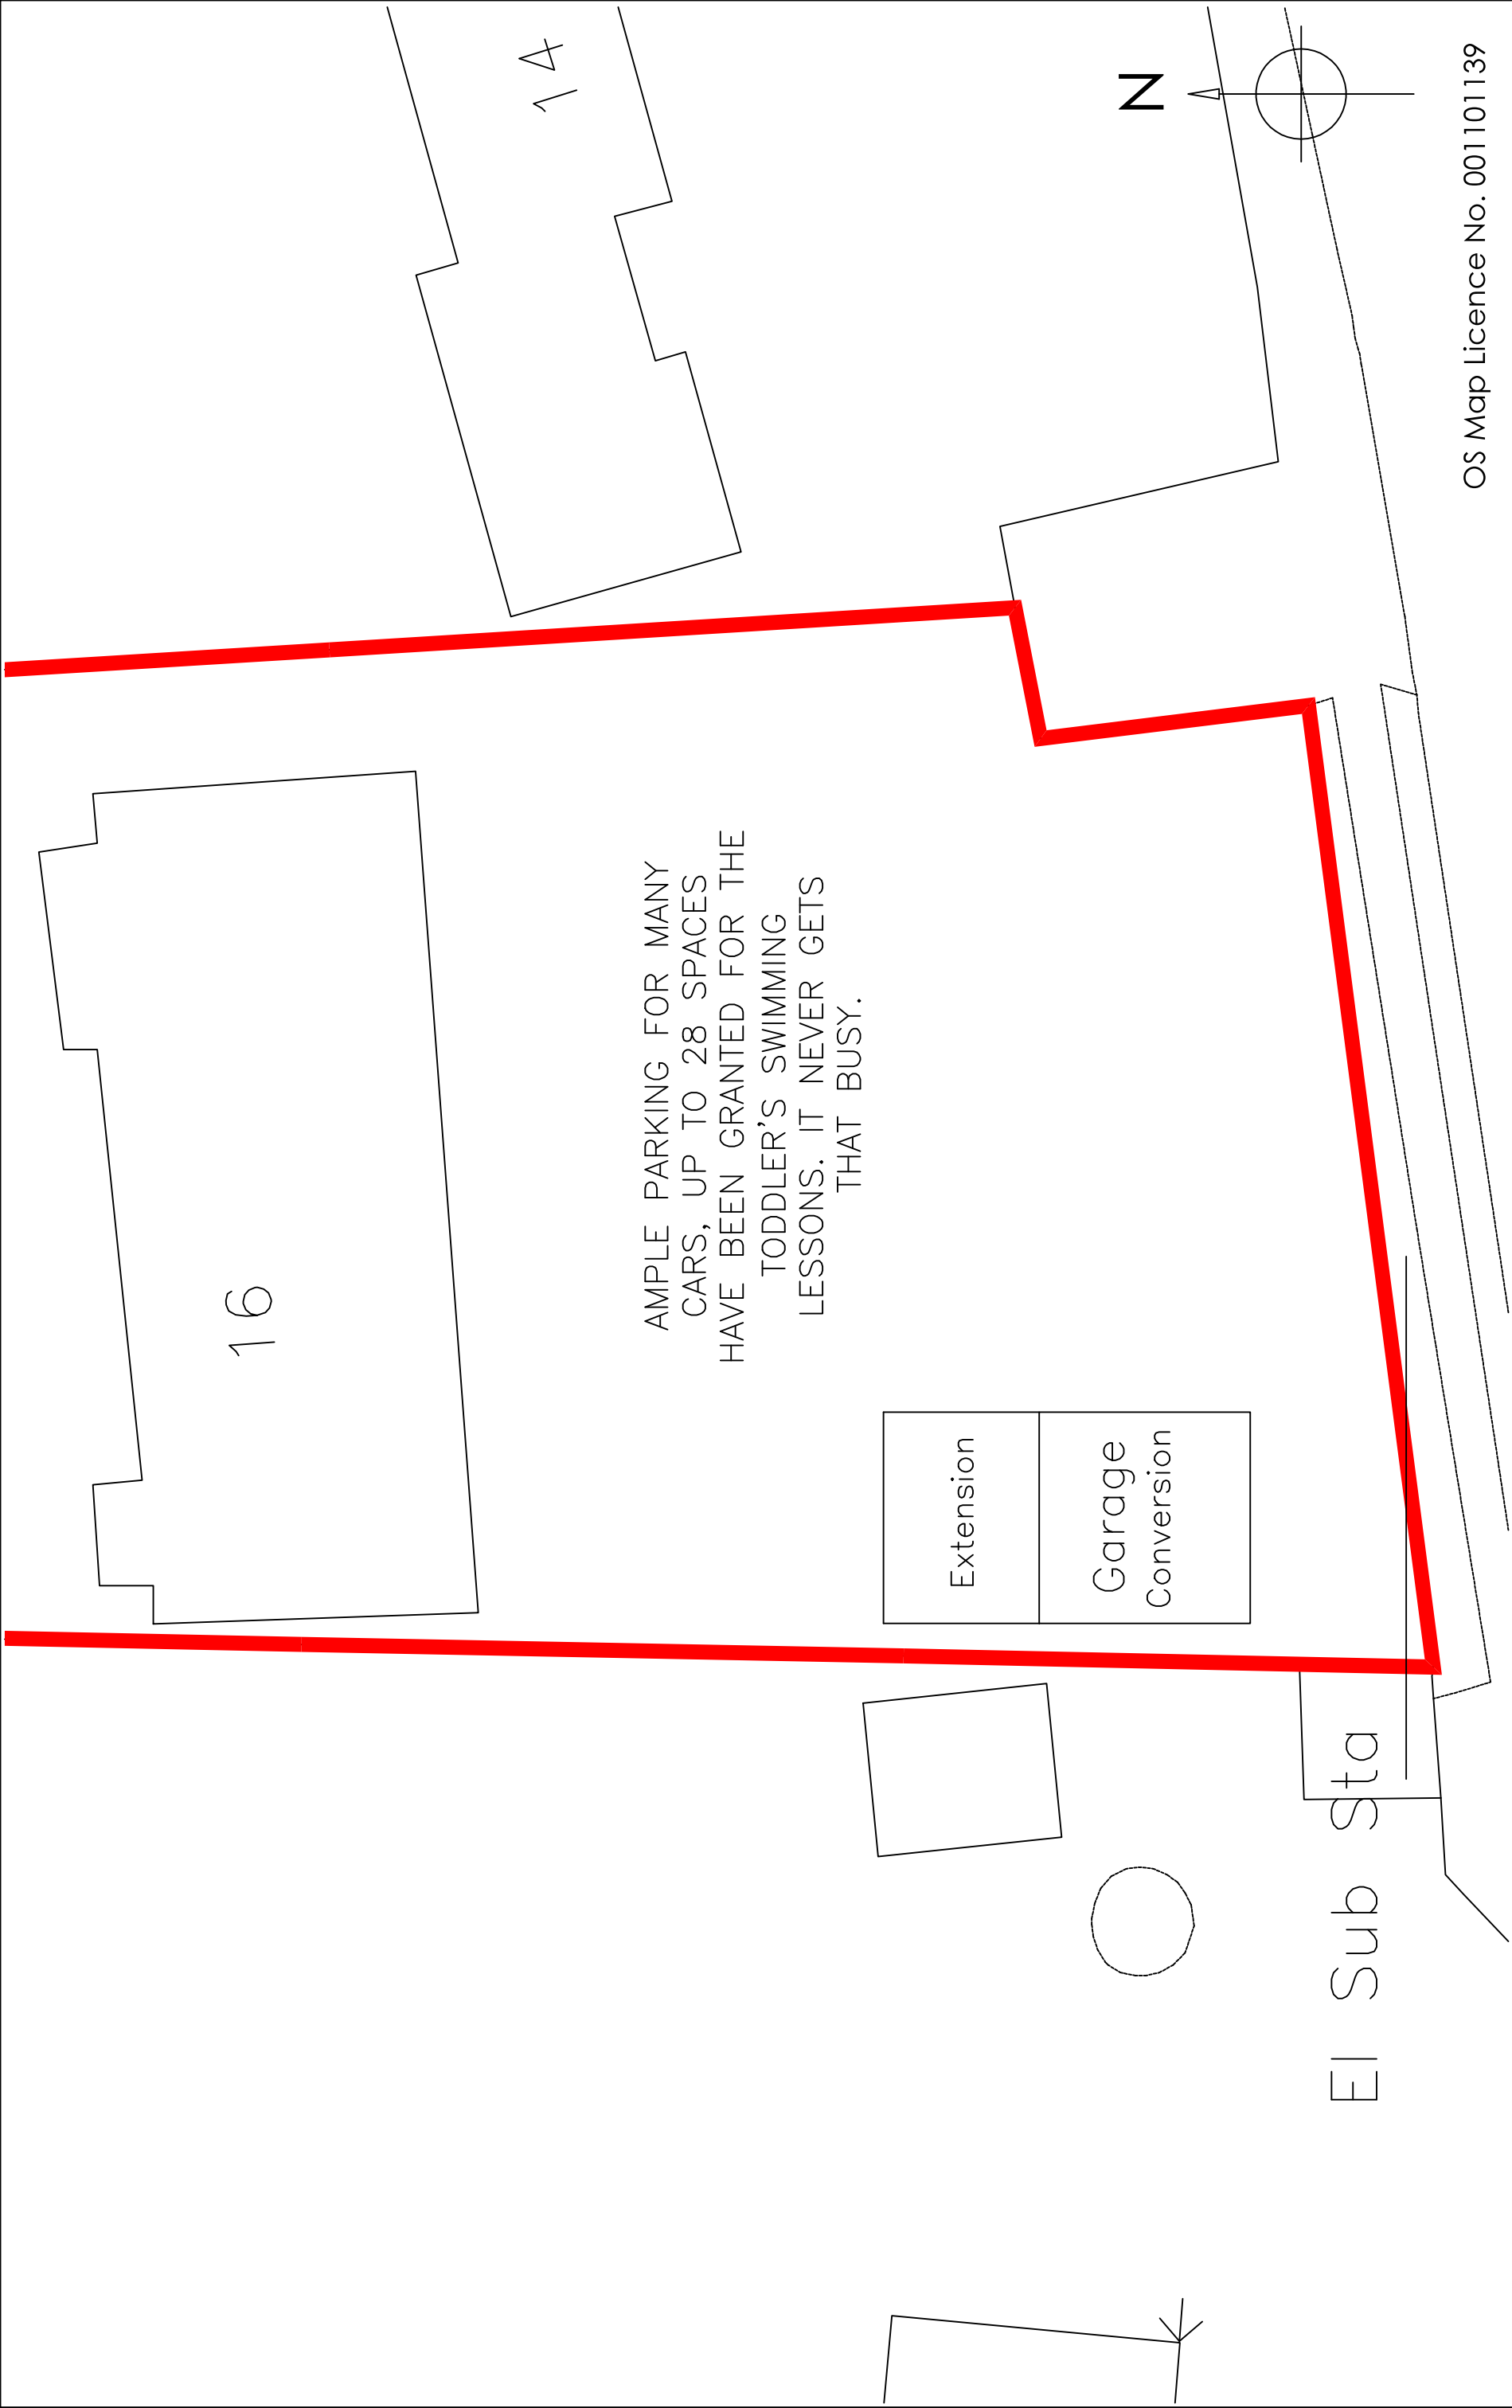

OS Map Licence No. 001101139

Copyright is reserved by GBS Designs and is issued on the condition that it is not copied or disclosed by or to any unauthorised persons without prior consent in writing from GBS Designs.
All dimensions to be checked on site

REV	DESCRIPTION	DRAWN	DATE
-	Initial design	GBS	18.06.25

Drawing Ref	Drawing Title
TOWERS FARM 06	16 Towers Farm
Scale at A1	Portsmouth Hill Road
N/A	Bedhampton
Date	Hampshire
18 JUNE 2025	PO9 3JY
Drawn by	GBS

CAD - ARCHITECTURE - DESIGN
6 Shillinglee Waterlooville
Hampshire PO7 5RW
Tel 023 9225 8315
www.gbsimages.co.uk