




SCHEDULE OF MATERIALS:
Slate appearance roof tiles
Render walls (off-white)
Fibre cement gable cladding (grey)
UPVC/ Aluinmium windows and doors (grey)

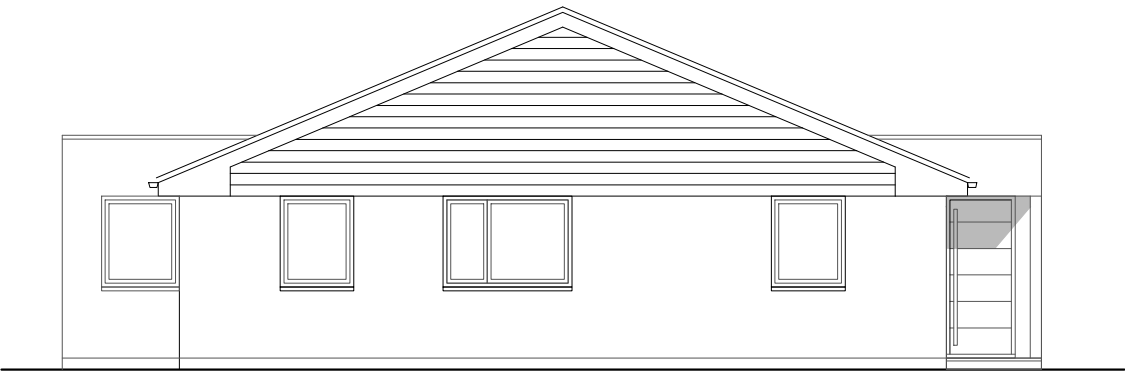


WEST: PROPOSED
1:100

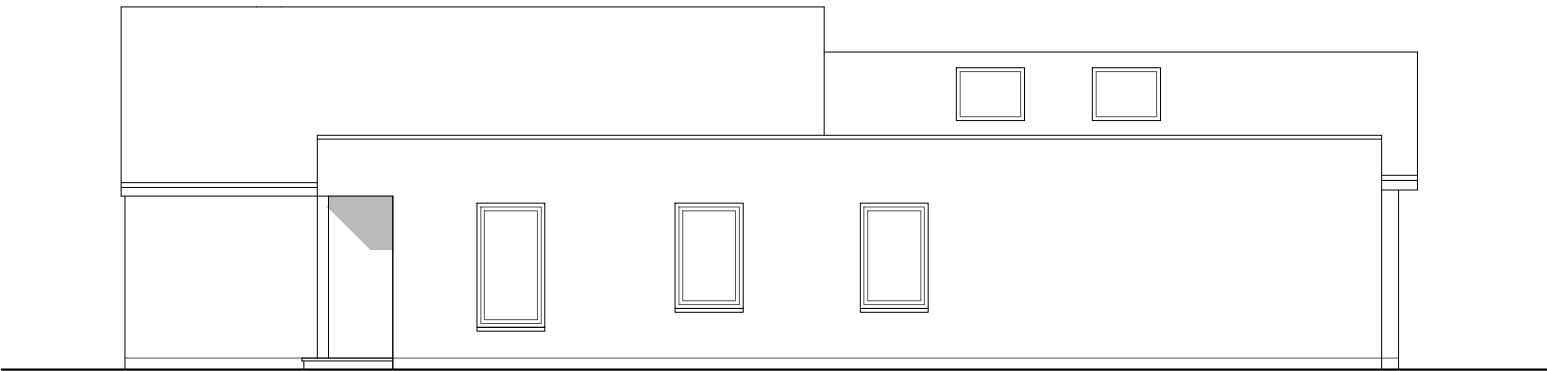

SOUTH: PROPOSED
1:100

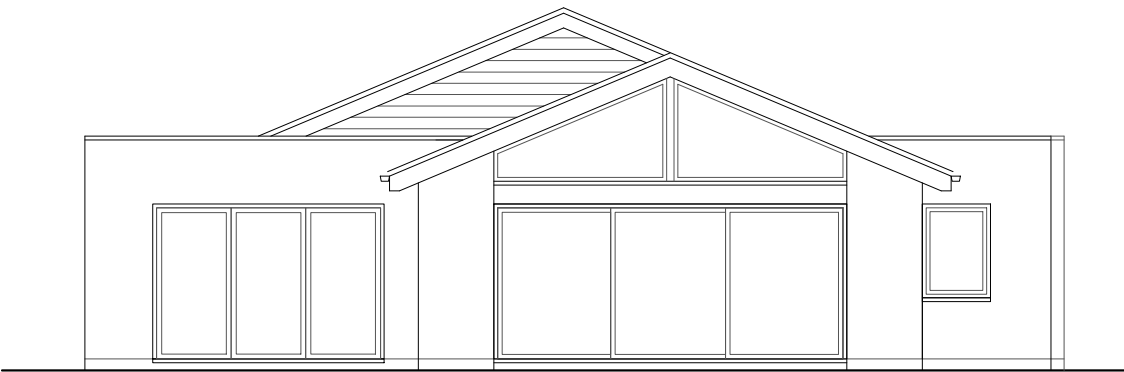

EAST: PROPOSED
1:100

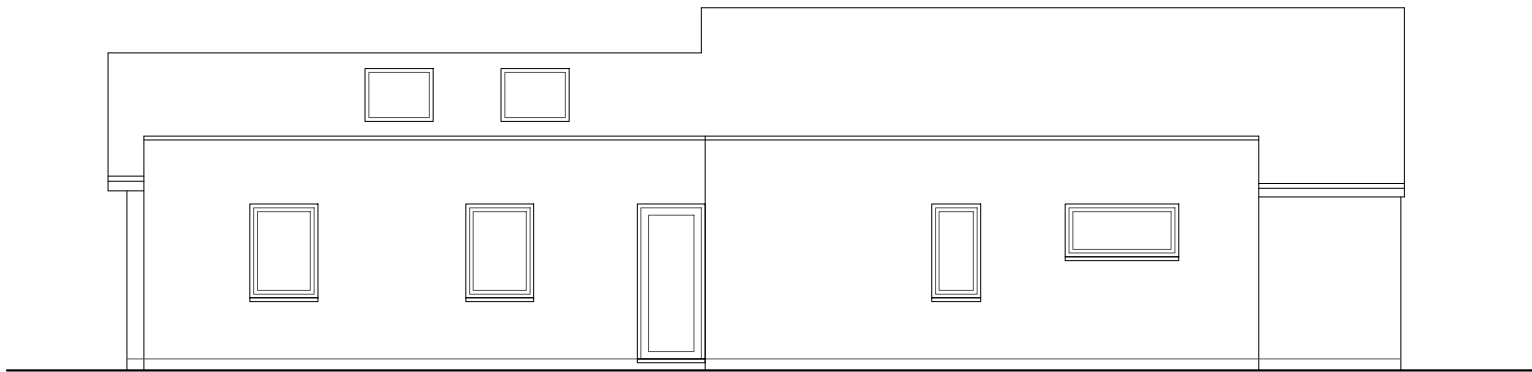

NORTH: PROPOSED
1:100

