


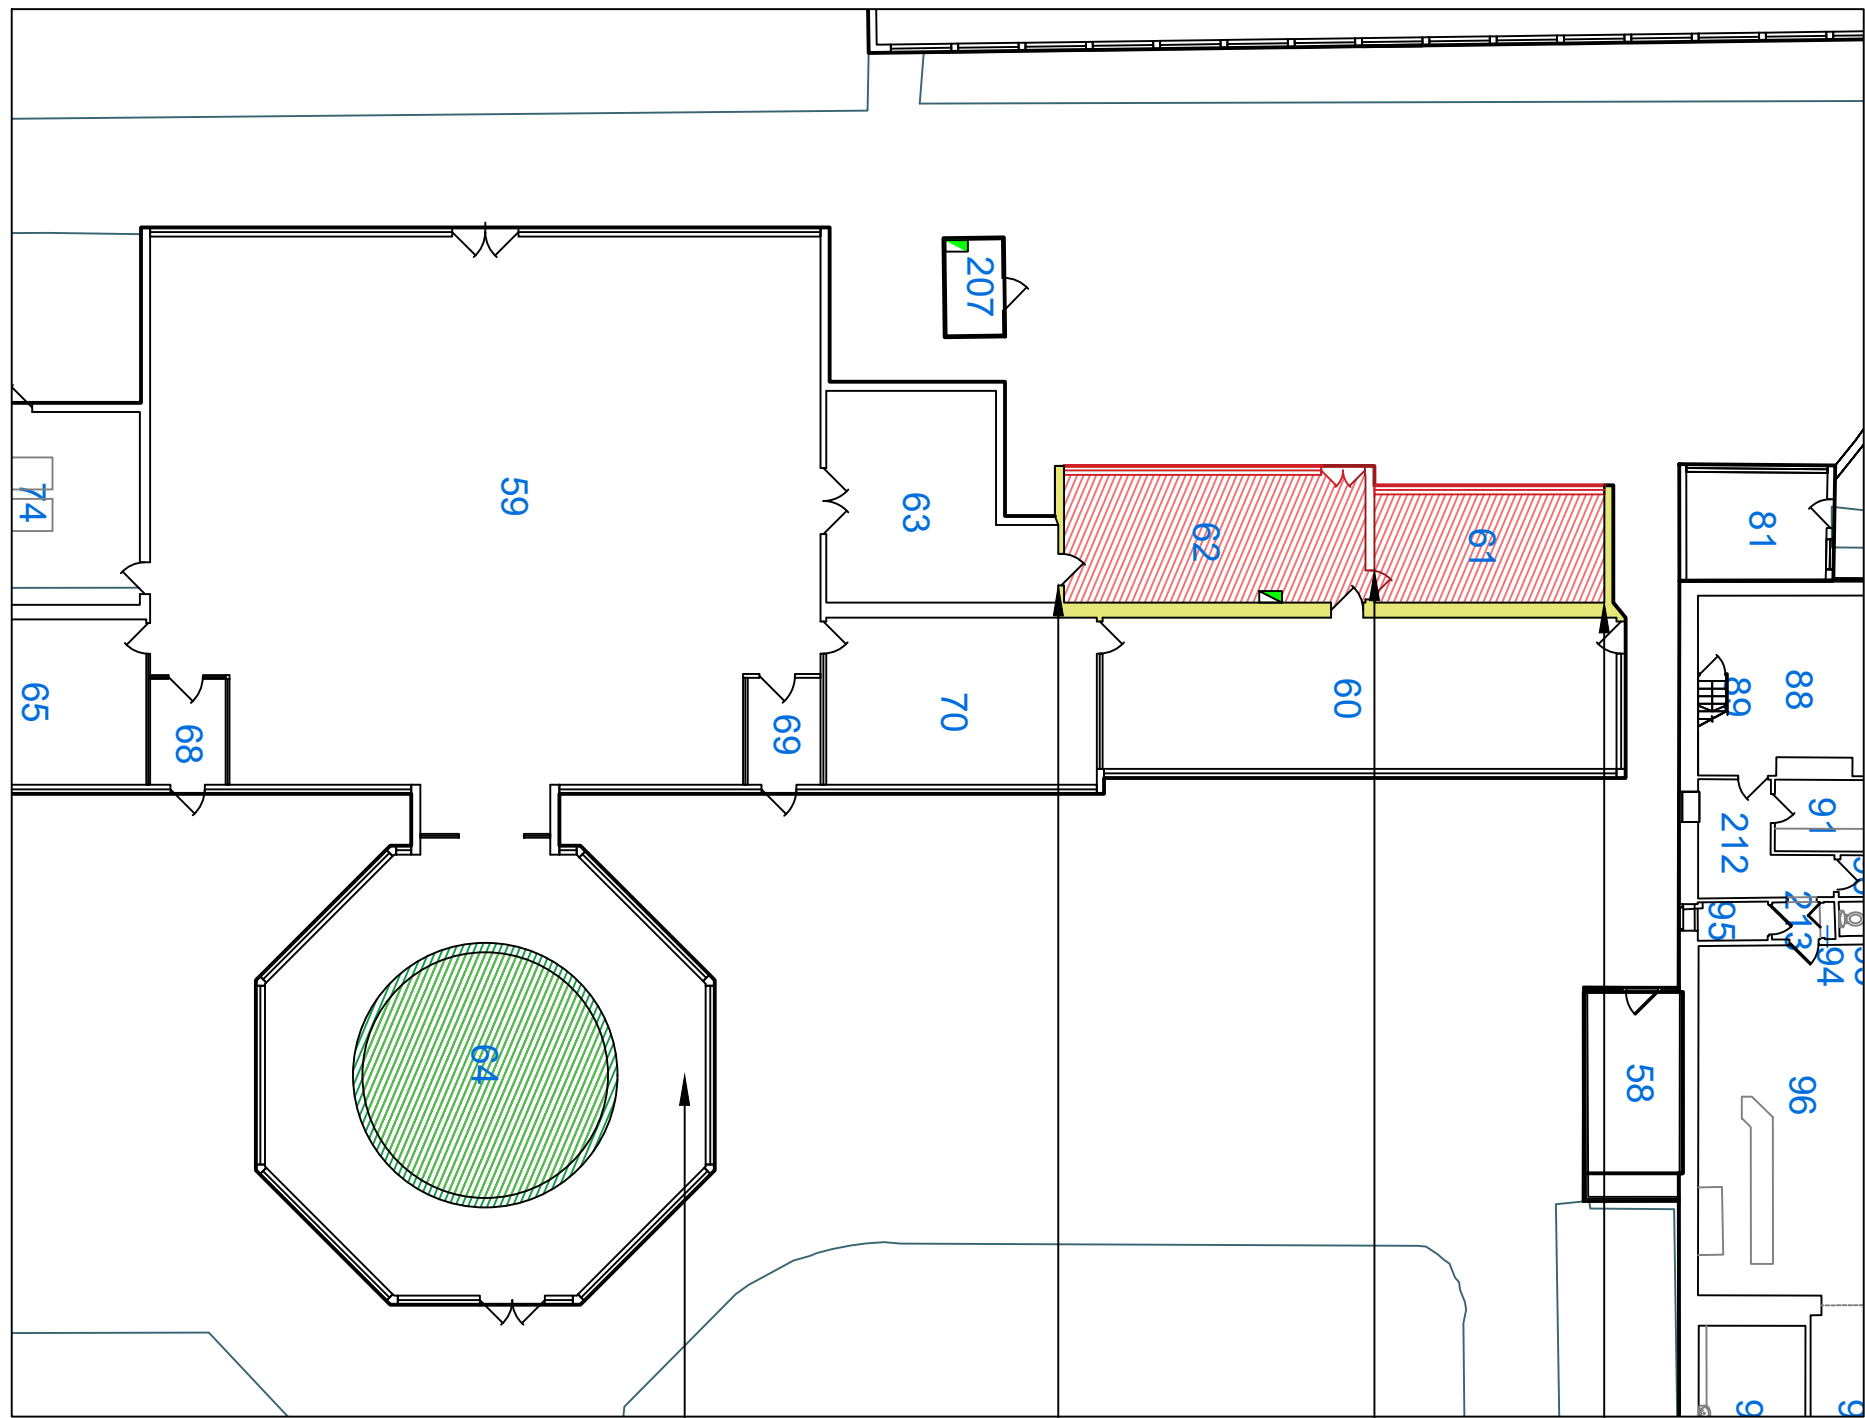


Plan indicating proposed works on site. 1:200 @ A3

The lily pond to undergo sympathetic, like for like mortar repairs to both the external and internal skin of the pond wall.

Doors are to be replaced in like for like colours and materials, with a finish to ensure weather durability.

Area highlighted in red to be removed, leaving only the brickwork floor in place for use by the site.

Grade II listed wall to be left in situ, with internal paint to be stripped back, leaving the original brickwork on show.

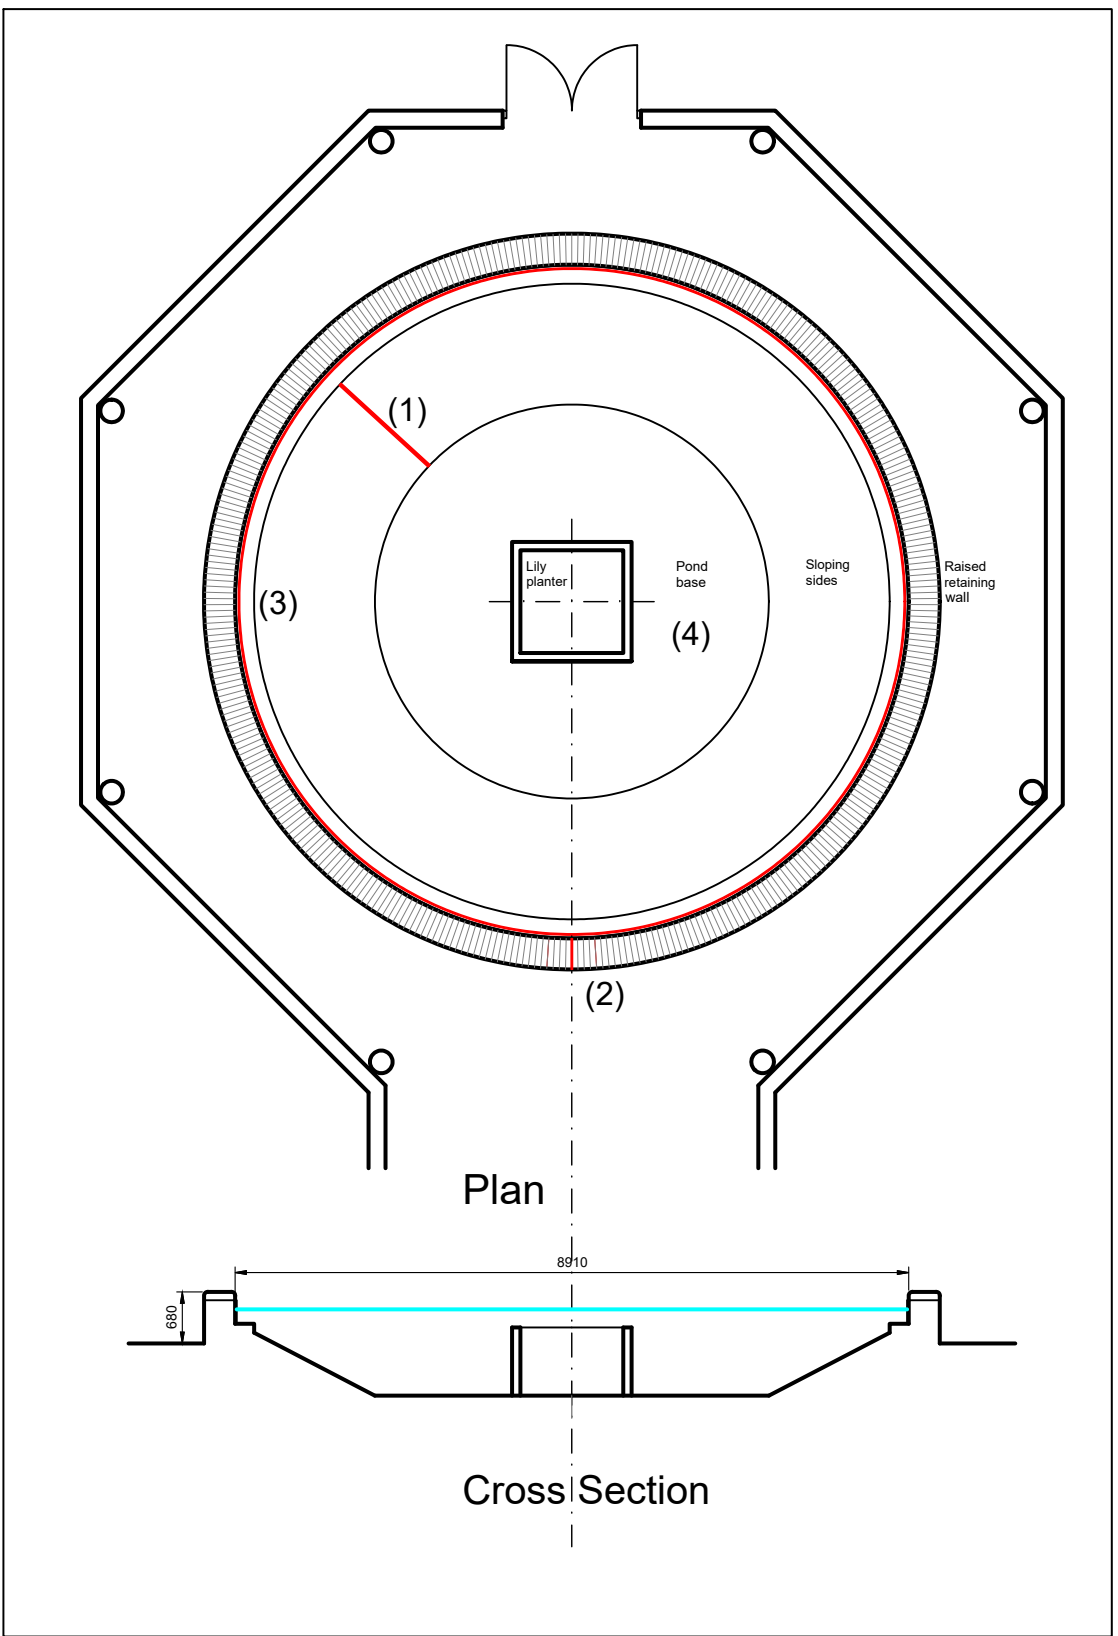

Existing plan and cross section of Lily Pond. 1:50 @ A3

HCC Property Services,
Three Ministers House,
76 High Street, Winchester SO23 8UL
tel: (01962) 947801



PROJECT NAME
Staunton Farm

SHEET NAME
Proposed Works

SCALE **DRAWN** **CHKD** **APRV**
VARIOUS @ A3 LC SB --

DRAWING No.
project code - originator - volume - level - type - role - number version
P14474-HCC-03 A

SUITABILITY
code description

SO INITIAL STATUS