


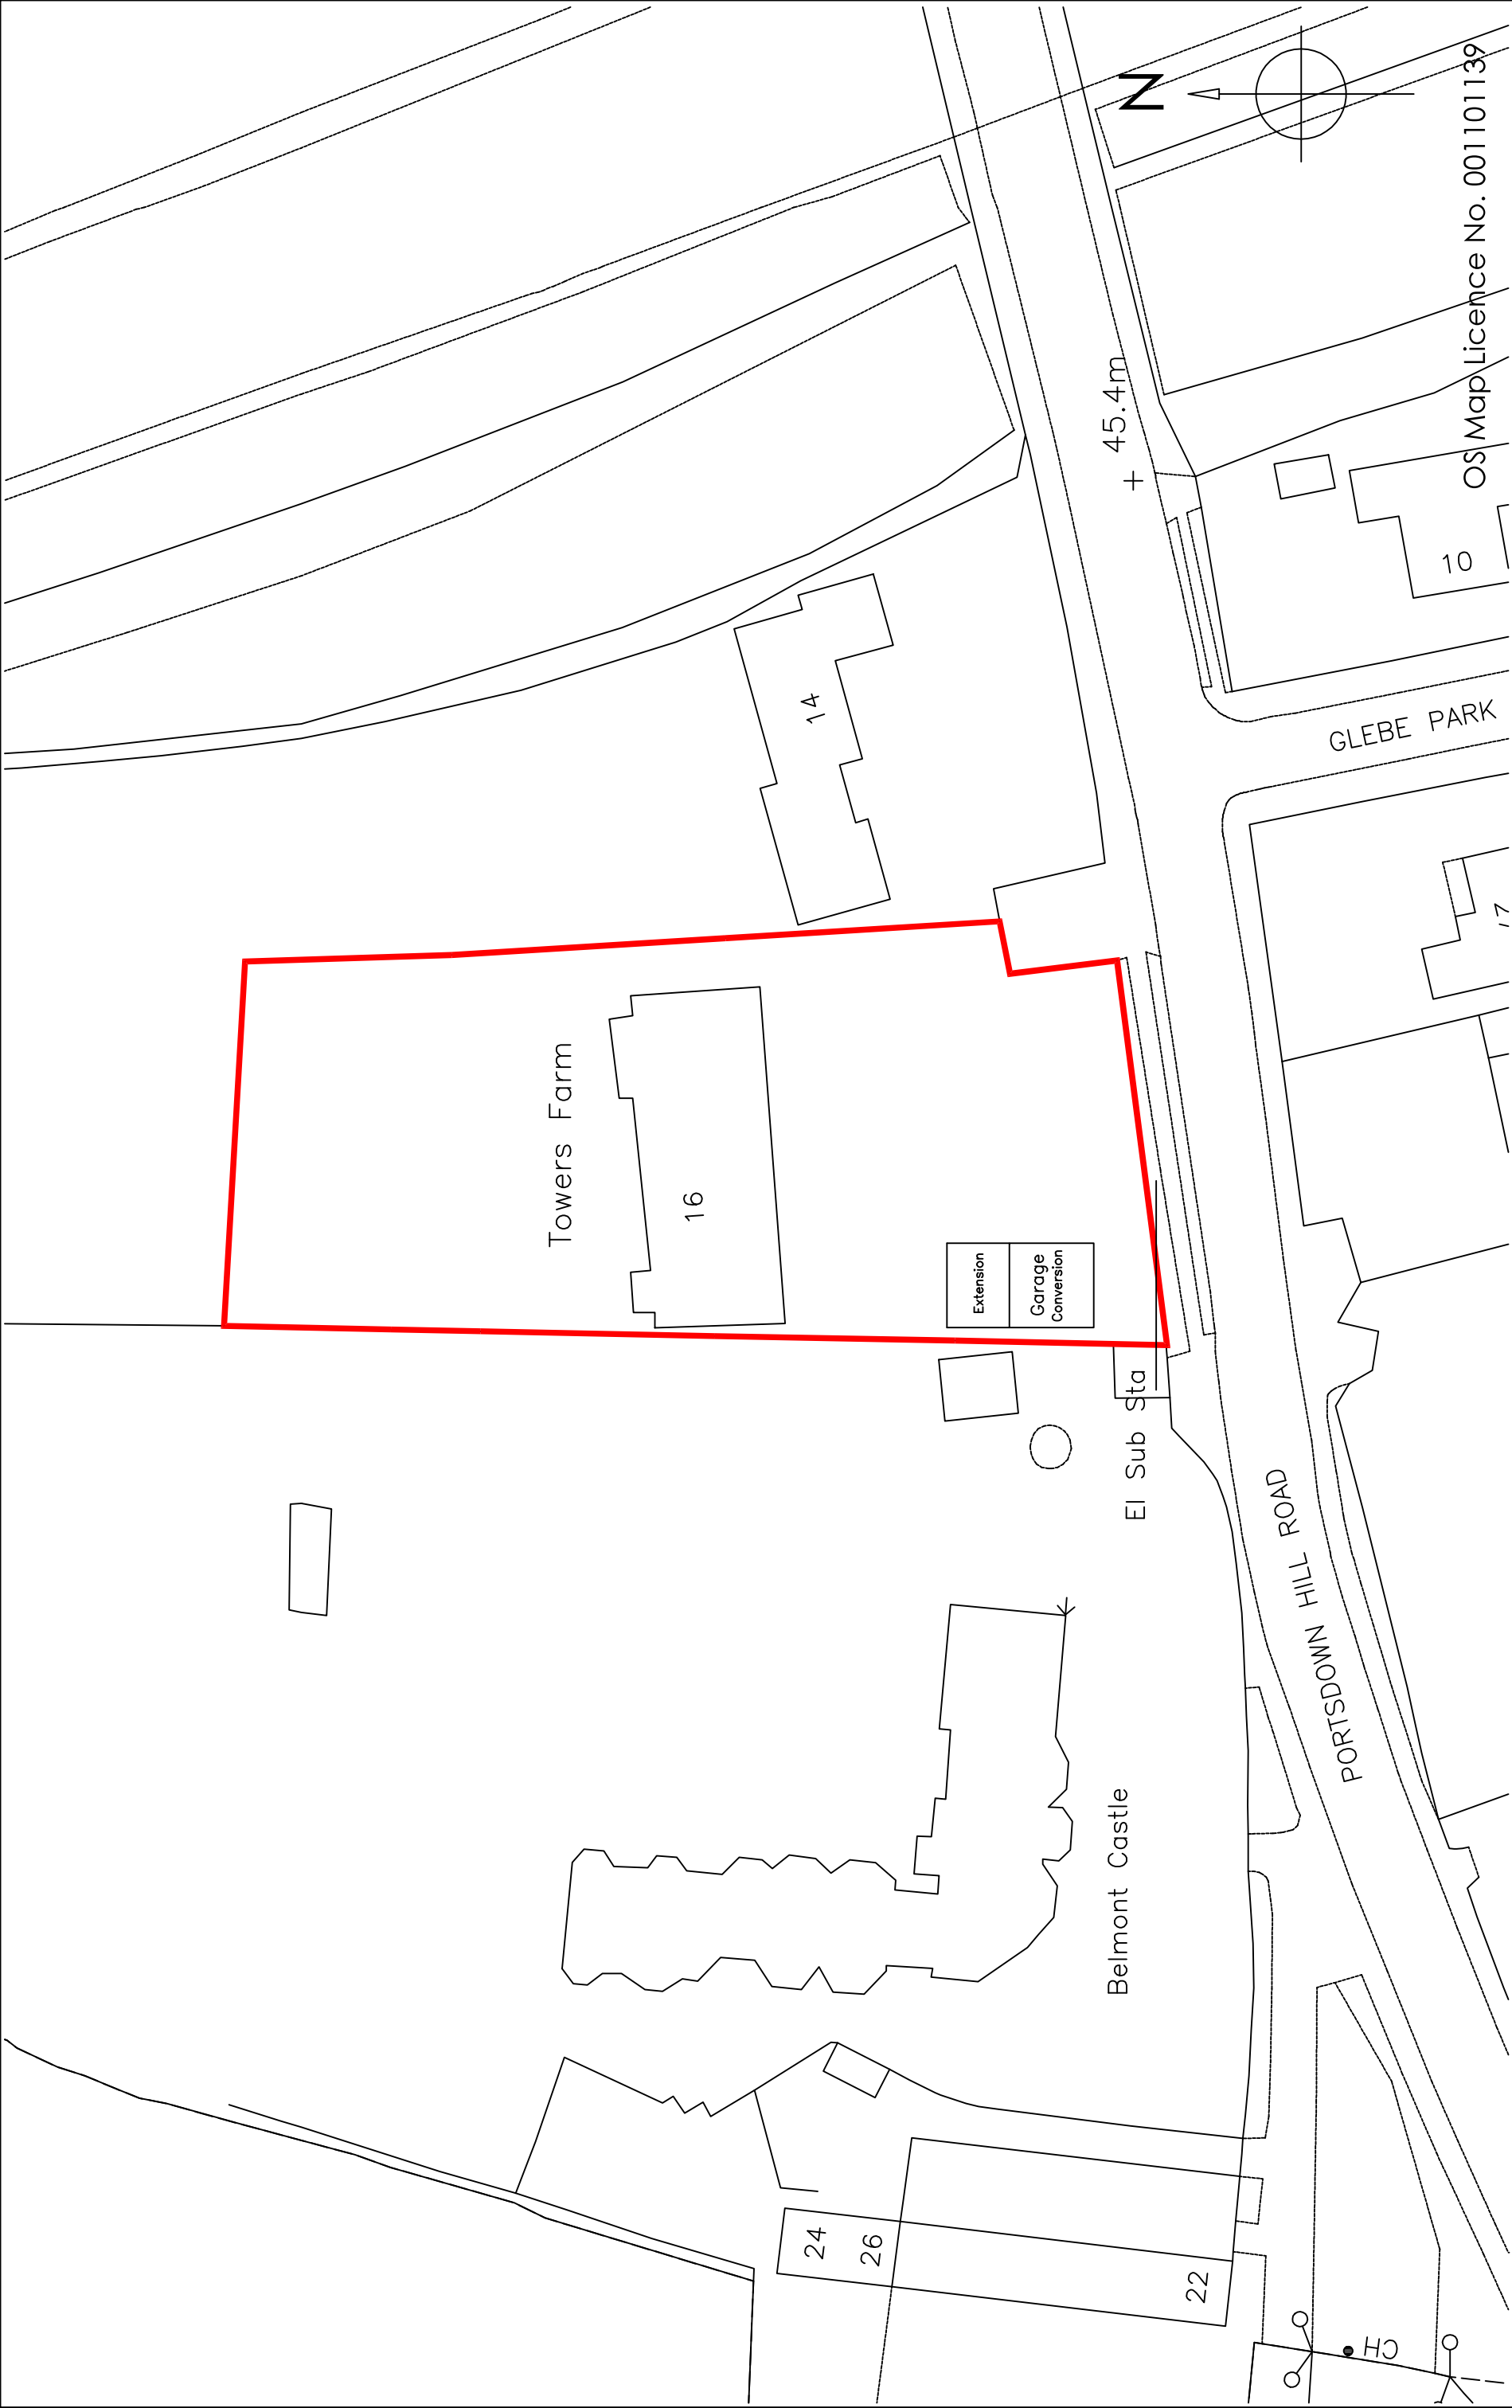

Copyright is reserved by GBS Designs and is issued on the condition that it is not copied or disclosed by or to any unauthorised persons without prior consent in writing from GBS Designs.
All dimensions to be checked on site

REV	DESCRIPTION	DRAWN	DATE
-	Initial design	GBS	18.06.25

Drawing Ref

TOWERS FARM 08

Scale at A1

N/A

Scale at A3

1:500

Date

18 JUNE 2025

Drawn by

GBS

Drawing Title

16 Towers Farm
Portsmouth Hill Road
Bedhampton
Hampshire
PO9 3JY

gbs designs

CAD - ARCHITECTURE - DESIGN

6 Shillinglee Waterlooville
Hampshire PO7 5RW
Tel 023 9225 8315
www.gbsimages.co.uk