



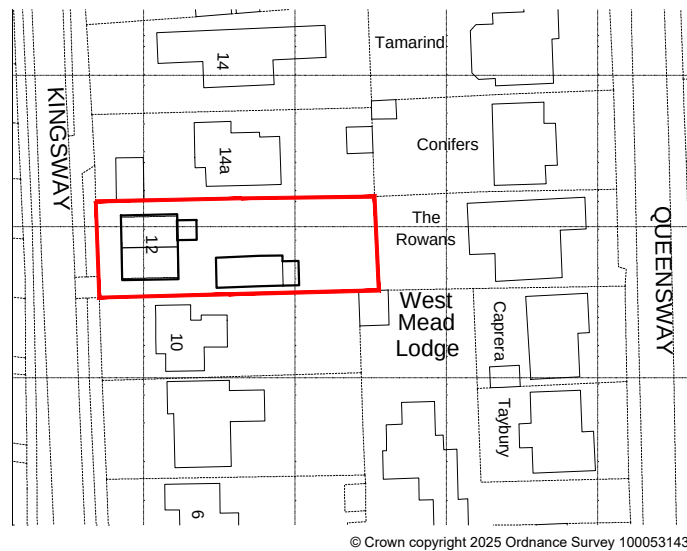


LOCATION PLAN 1:1250

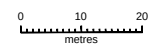


Existing driveway
Parking for 3Nr cars

Hatching= Footprint of single storey extension

Garage/ workshop to be removed

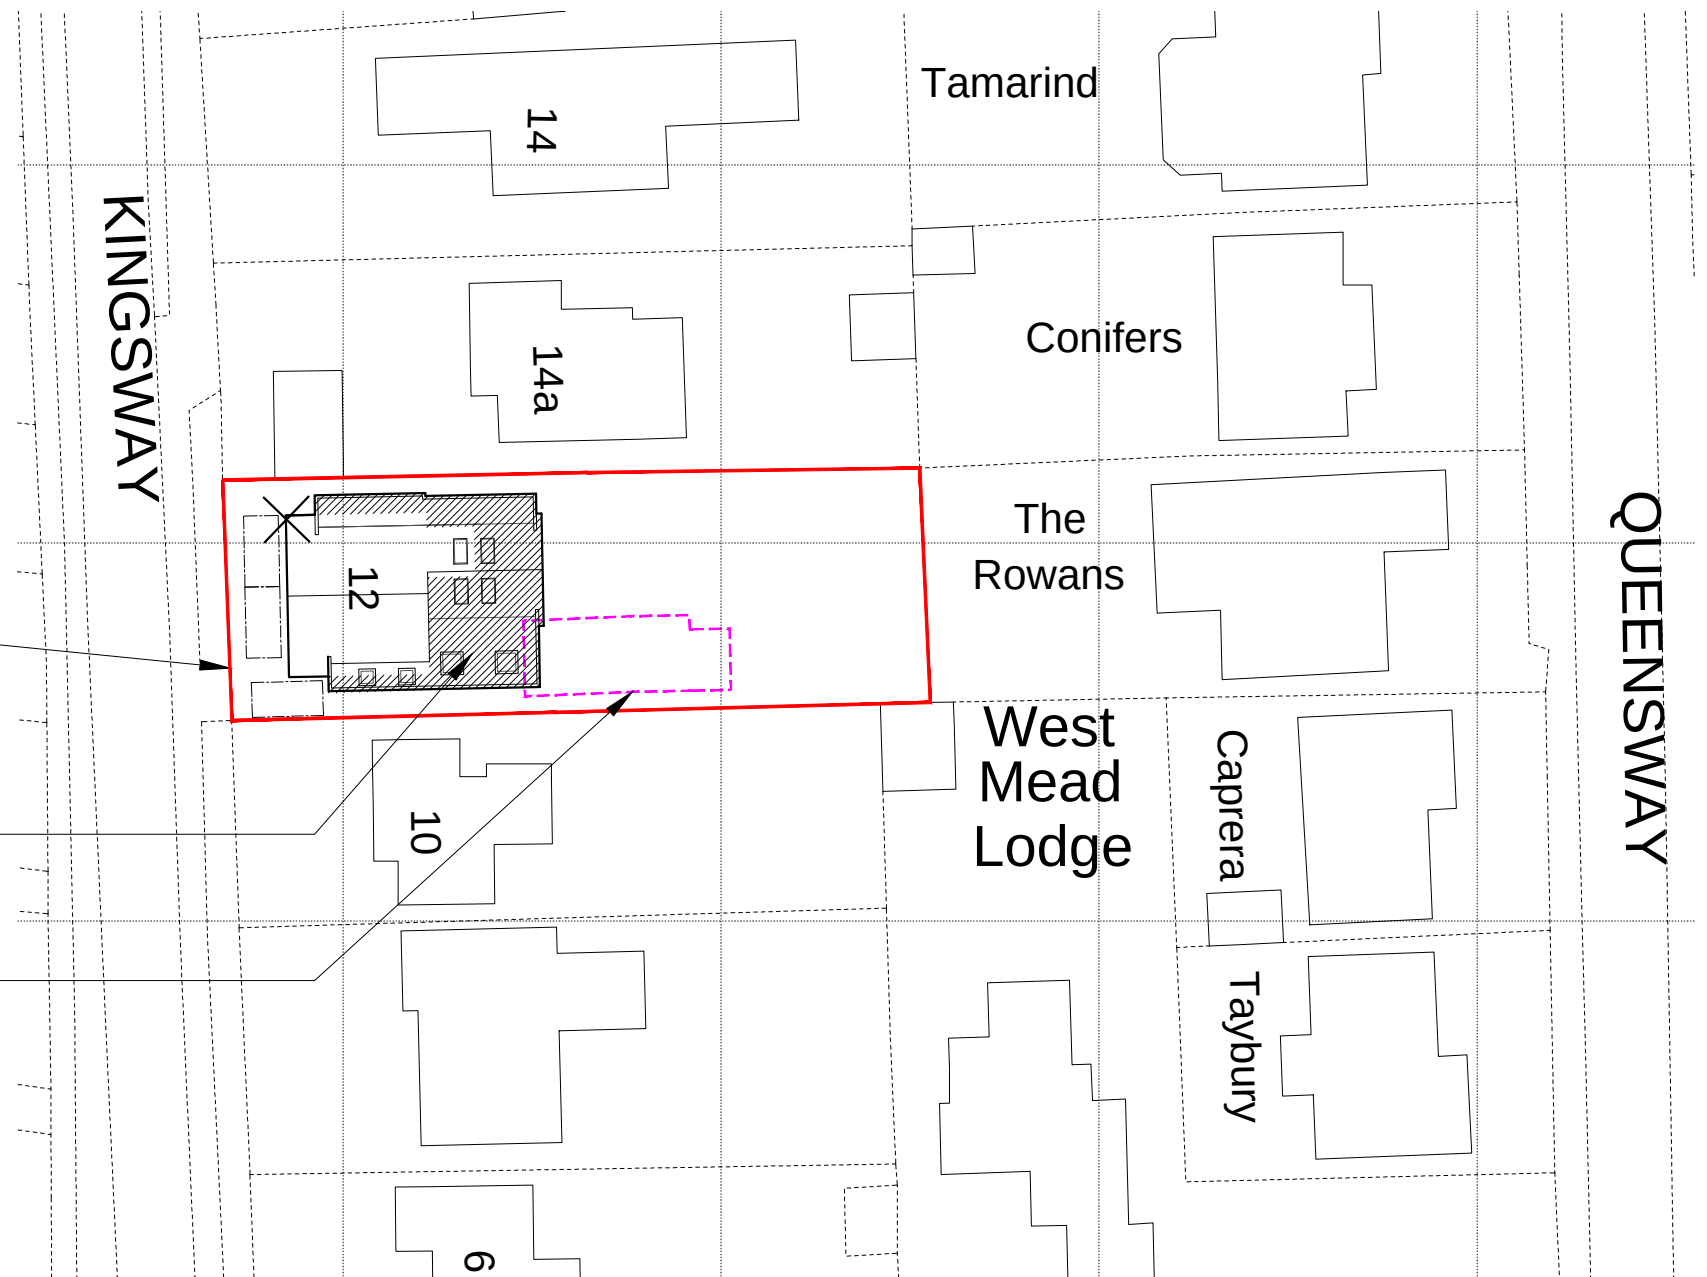

BLOCK PLAN 1:500

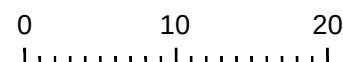

© Crown copyright 2025 Ordnance Survey 100053143