


Location Plan

Site Address: Pound House, 175, Havant Road, Hayling Island, PO11 0LF

Date Produced: 15-Aug-2025

Scale: 1:1250 @A4

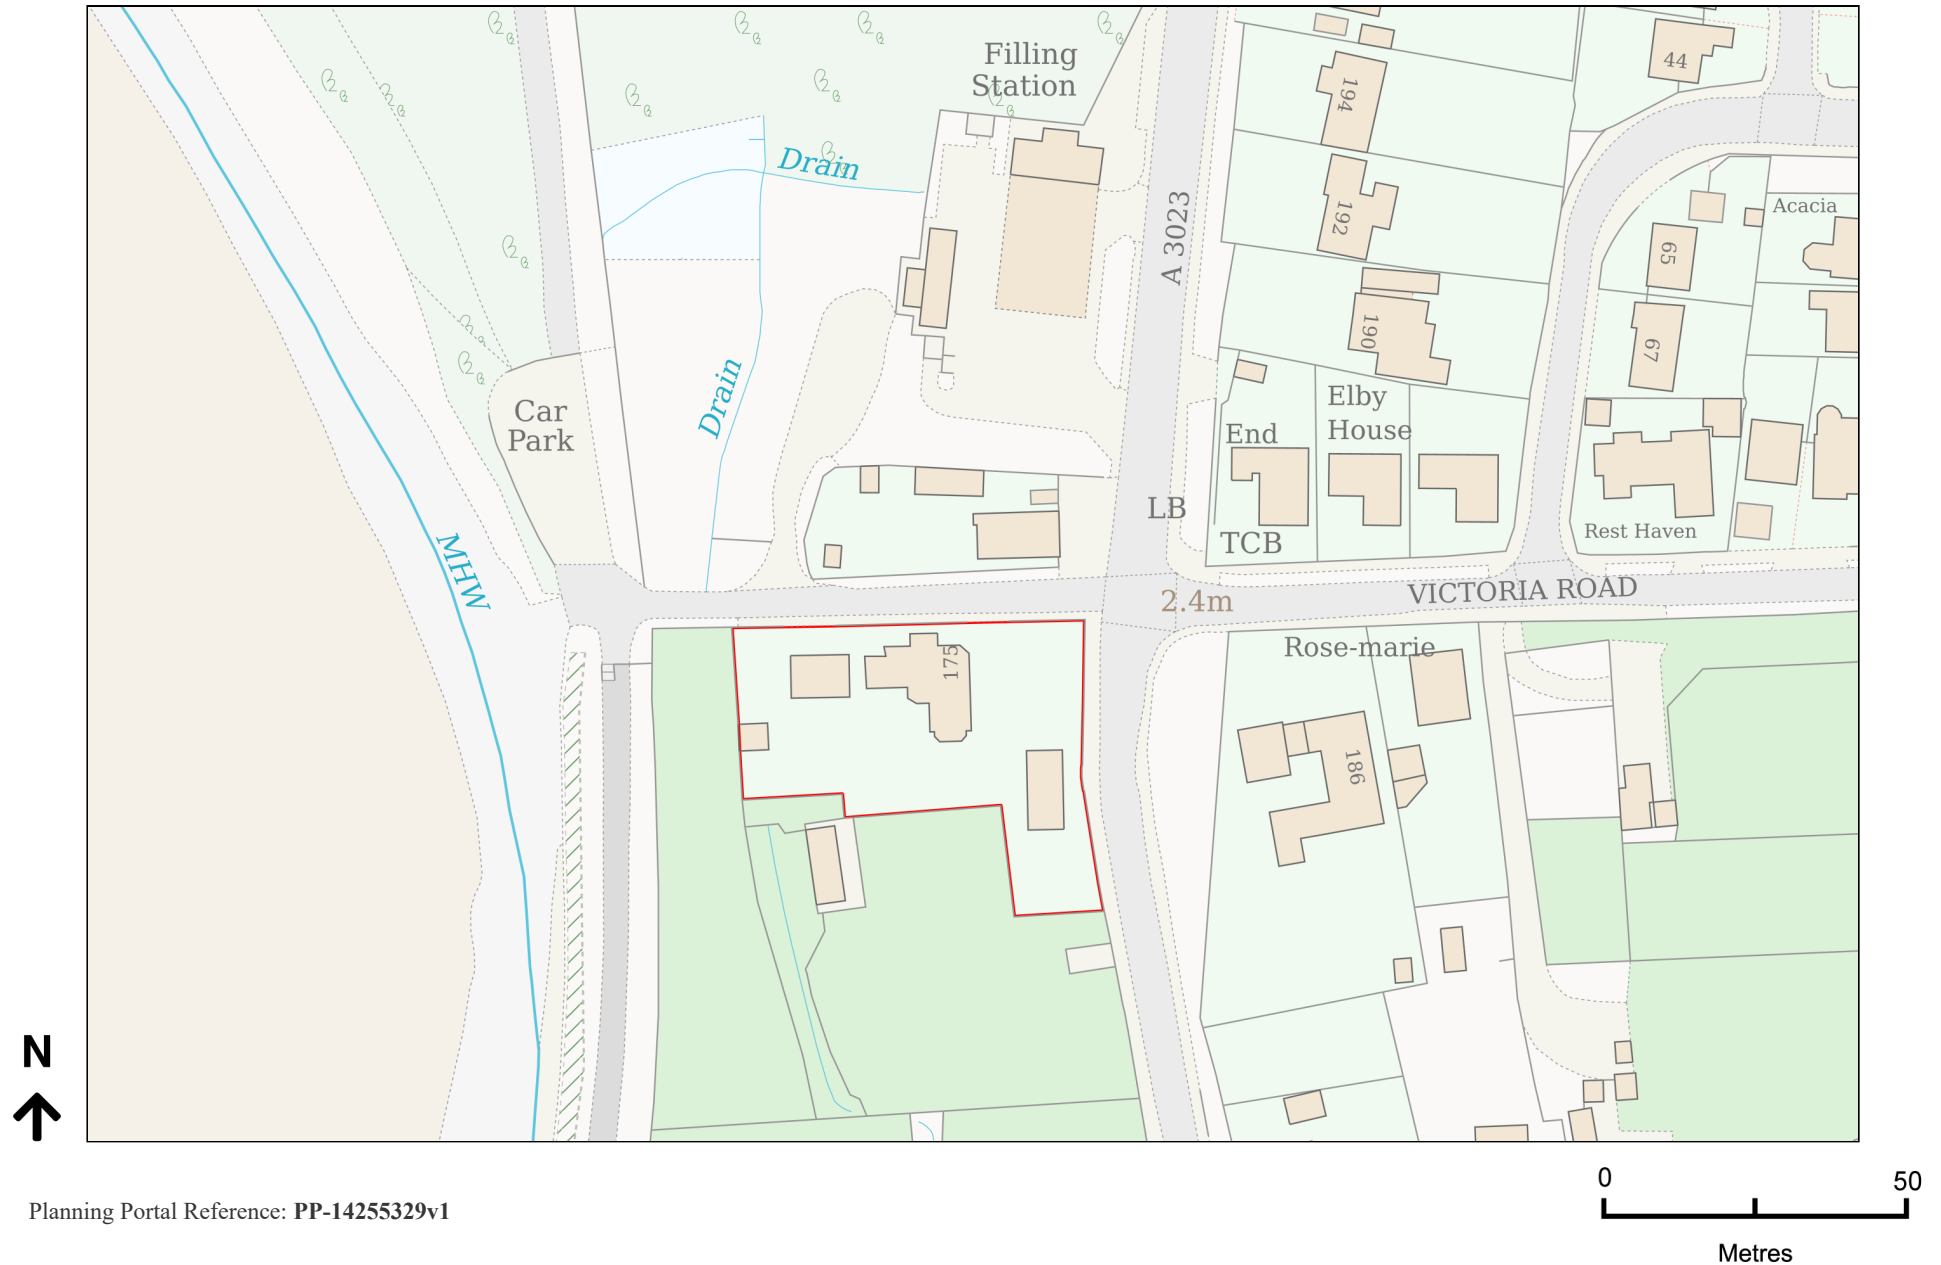

Planning Portal Reference: PP-14255329v1