


Location Plan

Site Address: 40, Great Copse Drive, Havant, PO9 5DA

Date Produced: 19-Aug-2025

Scale: 1:1250 @A4

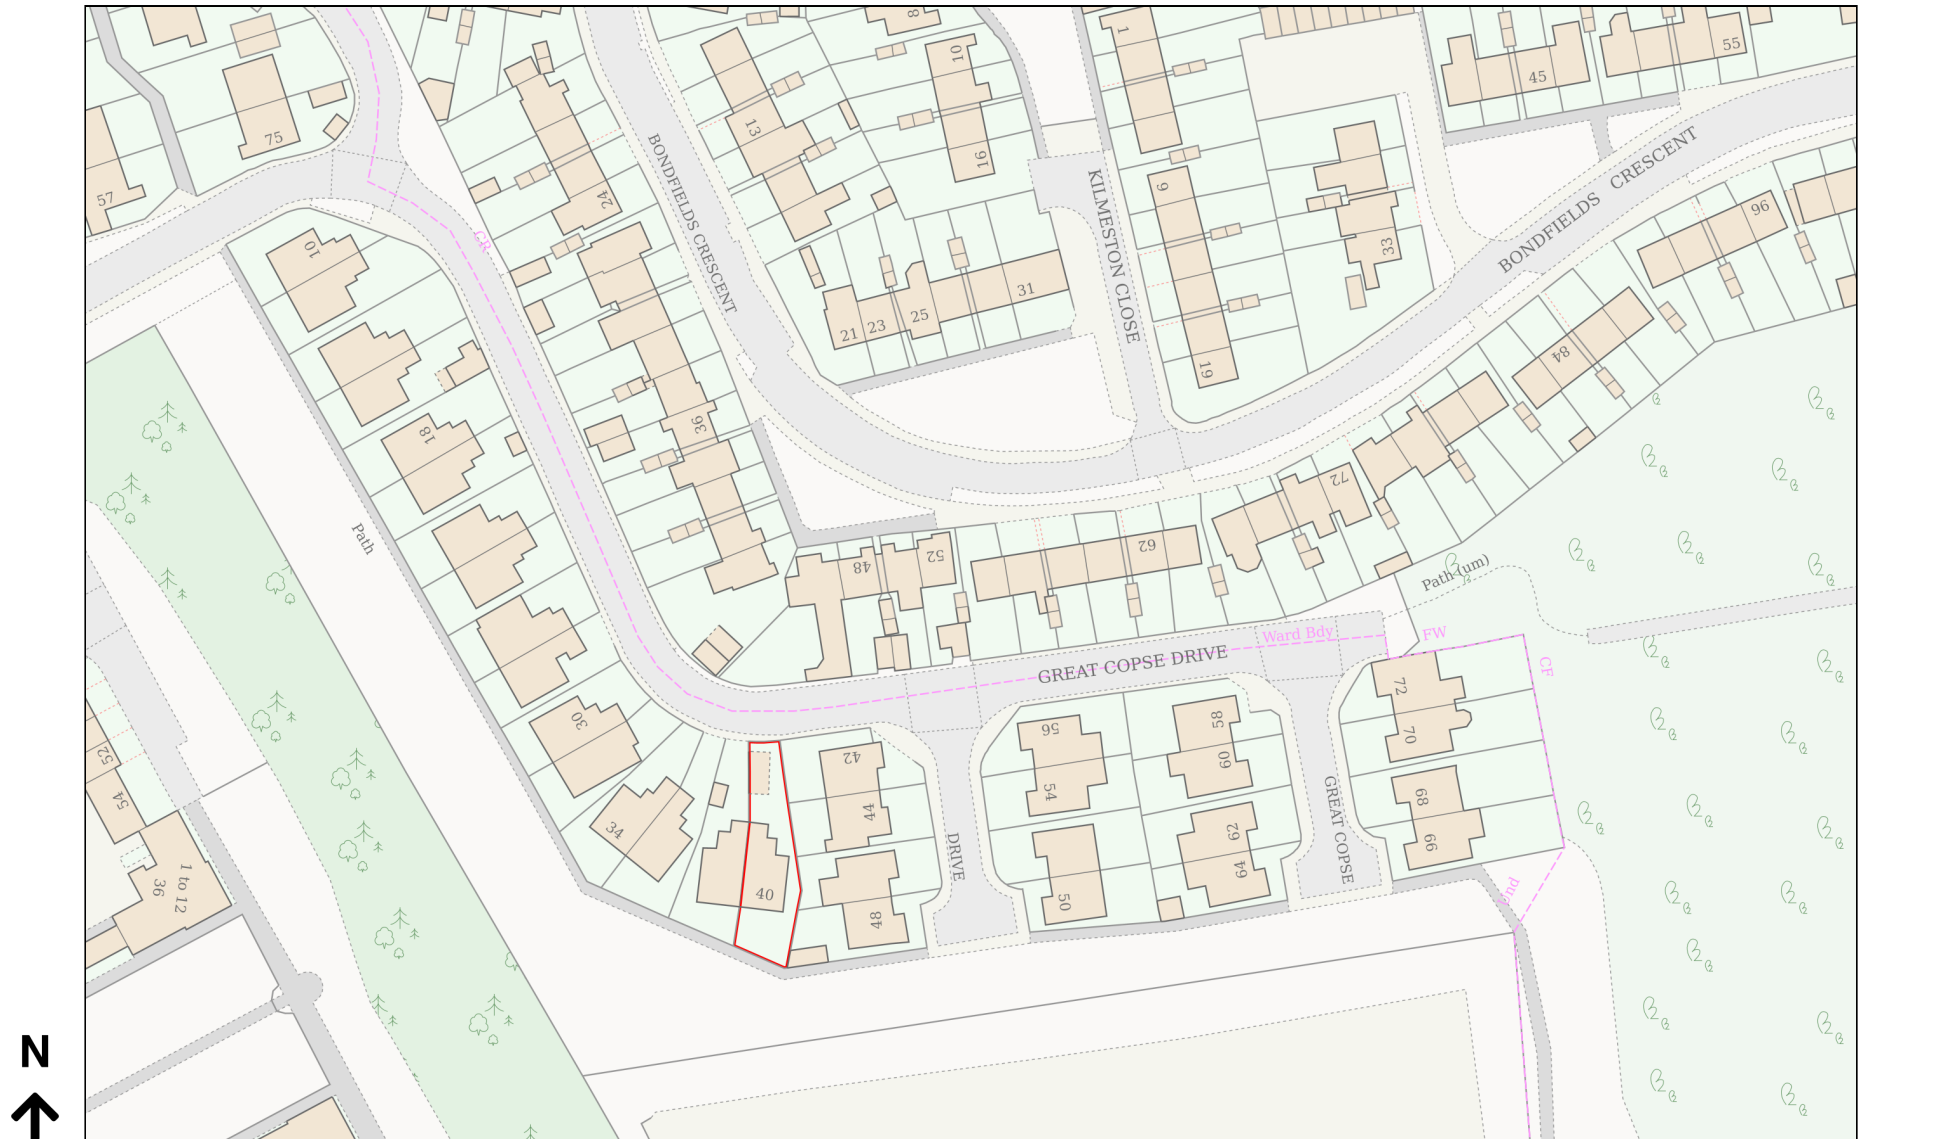

Planning Portal Reference: PP-14250012v1

0 50
Metres