

NOTES
ERRORS AND OMISSIONS TO BE REPORTED TO THE ARCHITECT.
THIS DRAWING IS COPYRIGHT.

REVISIONS

A	Issue for Planning	05/08/2025
---	--------------------	------------



Section A - A (1:200)




Section B-B (1:200)



Section C-C (1:200)

Key Plan

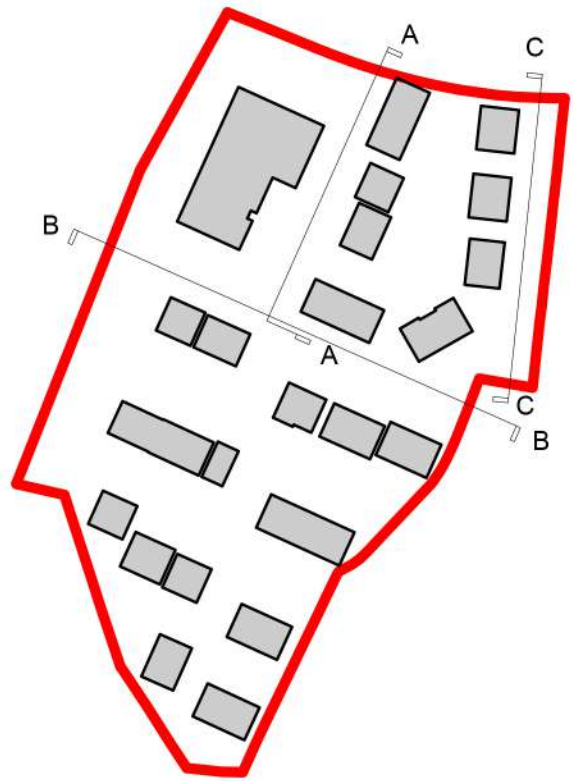

0m 4m 8m 12m 16m
SCALE 1:200 @ A1

EDGINGTONS
ARCHITECTS

meridian house | 2 russell street | windsor | berkshire | SL4 1HQ
t: +44 (0)1753 857092 | e: mail@edgingtons.co.uk
web: http://www.edgingtons.co.uk

Stonebond Properties (Guildford) Limited
Former SSE Offices

Bartons Road, Havant

Proposed Sections

A, B & C

PROJECT STATUS Planning

SCALE (A1) As indicated

DATE 01/08/25 DRAWN AG

JOB No. 6087 DWG No. 1300 REV. A