




WEST: EXISTING
1:100



SOUTH: EXISTING
1:100



EAST: EXISTING
1:100

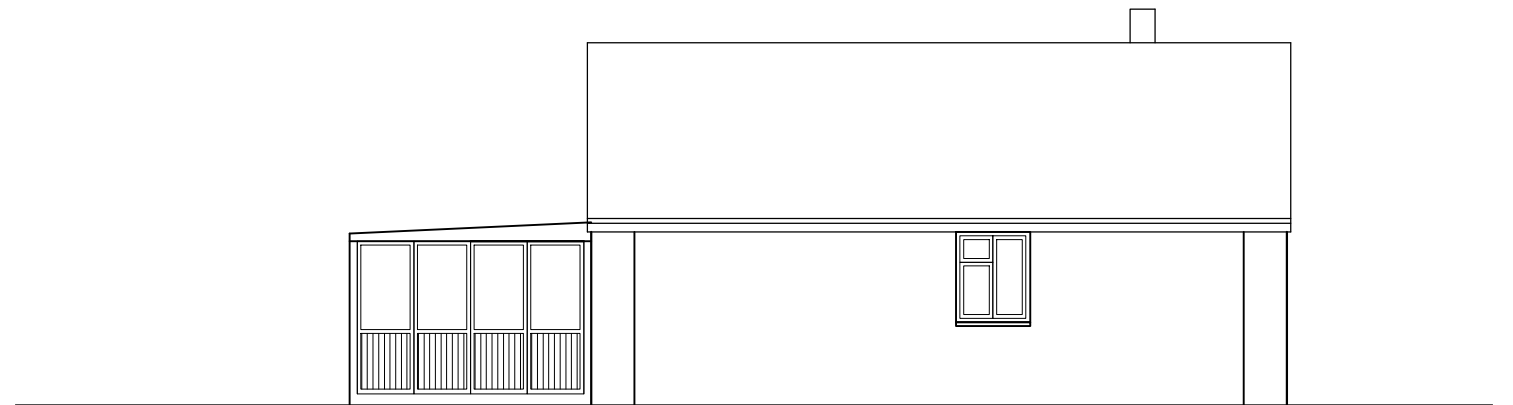

NORTH: EXISTING
1:100

SCALE 1:100

