



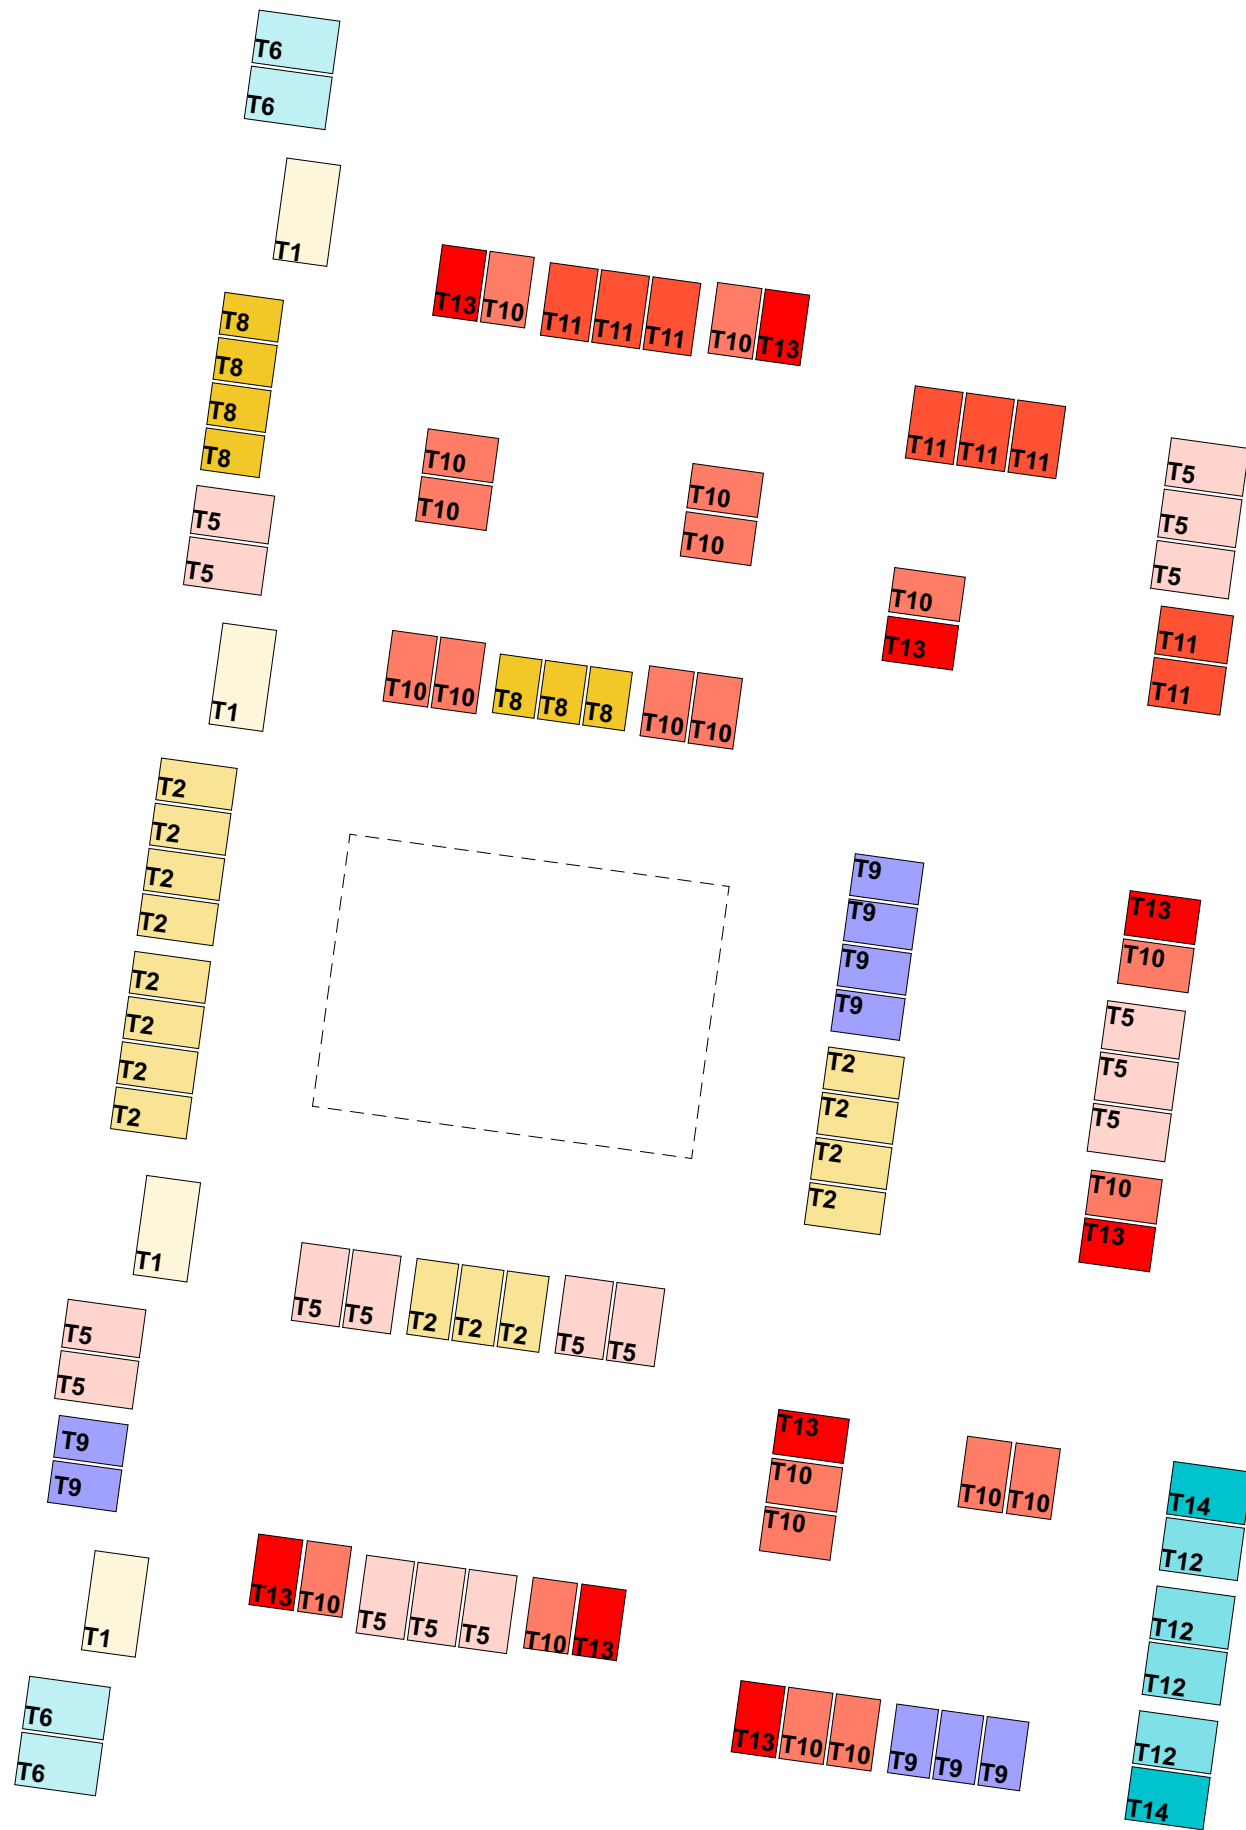

Total : 100 Dwellings
Total Area : 8229.4m²

2B3P FOG	4 x	73m ²	HT 1
2B4P House	15 x	79m ²	HT 2
3B5P House	17 x	93m ²	HT 5
4B6P House	04 x	106m ²	HT 6
2B3P House	07 x	61.1m ²	HT 8
2B4P House	09 x	71.5m ²	HT 9
3B4P House	21 x	79m ²	HT 10
3B5P House	08 x	86.4m ²	HT 11
4B6P House	04 x	102.5m ²	HT 12
3B4P House	09 x	79m ²	HT 13
4B6P House	02 x	102.5m ²	HT 14

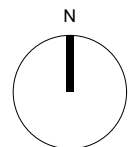

P1 Issued for Planning 04.06.25 TIM / CK
Rev Description Date DB CB

Hulbert Road House Type Plan

PROJECT	JOB NO
Land West of Hulbert Road, Havant	23.121
SCALE	DATE
NTS @ A3	June 2025
DRAWN BY/CHECKED BY	REVISION
TIM / CK	P1
DWG#	STATUS
23.121.012	For Planning

© HGP Architects Ltd.
Furzehall Farm, Wickham Road
Fareham, Hampshire, PO16 7JH

01329 283 225
email@hgp-architects.co.uk
hgp-architects.co.uk

