

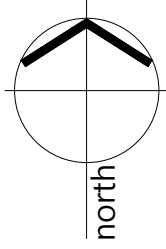


EXISTING BLOCK PLAN SCALE 1:200

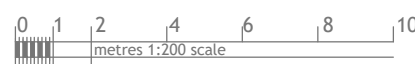


PROPOSED BLOCK PLAN SCALE 1:200

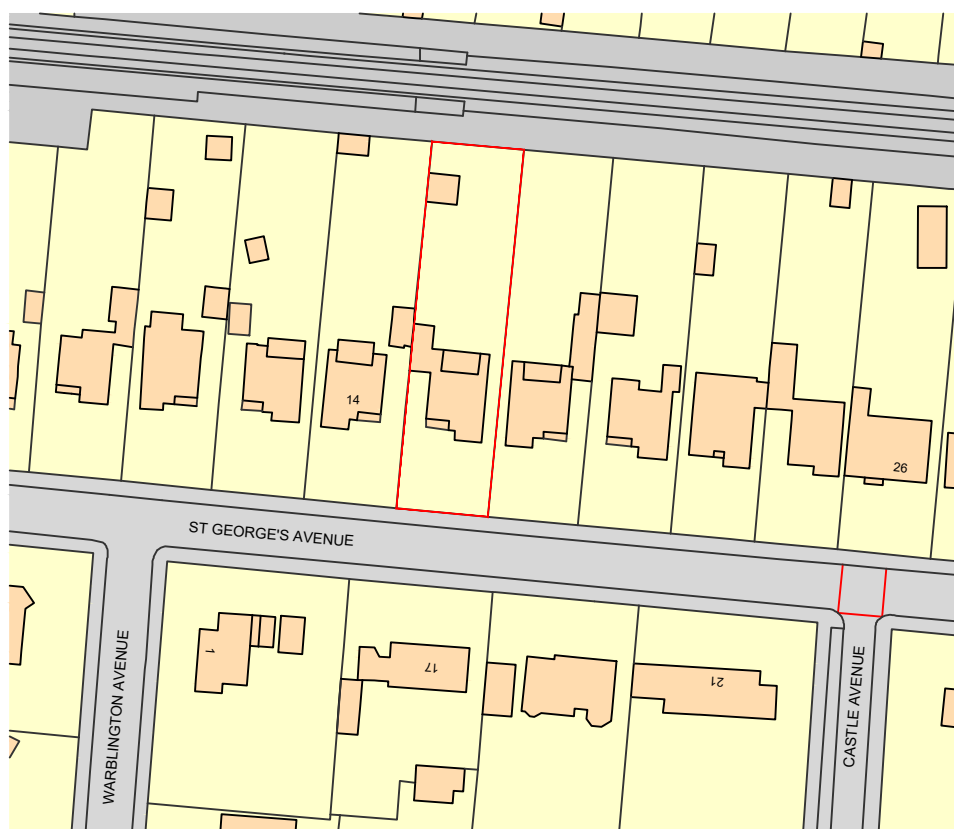

SITE LOCATION PLAN

SCALE 1:1250

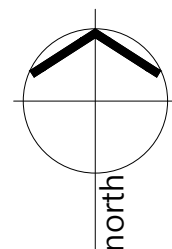

Rev.	Date	Details	Drawn	Checked
Issued for:				
PLANNING				
Project/Cient:			Project No:	
16 St Georges Ave,			PRO-159	
Havant, PO9 2RX			Dwg No:	
			(PL)-E-001	
Rev:			Rev:	
/			/	
Drawing:			Scale:	
SITE LOCATION PLAN			1:200/1:1250 @A1	
EXISTING AND			Drawn By:	
PROPOSED			AP	
BLOCK PLANS			Date:	
			JUNE 2022	
			Checked By:	
			AV	
			Date:	
			JUNE 2022	

Leicestershire Office: Unit 6, Brook Park Gaddesby Lane, Rearsby, LE7 4ZE
Devon Office: 1 Devon Square, Newton Abbot, TQ12 2HM
Central Office: 176 King Street, London, W6 0RA

T: +44 (0)333 577 0809 E: projects@plg.uk
www.plg.uk

© Pig Consultants Ltd. Contractors must work only to figured dimensions which are to be checked on site.
Registered Office - Venture House, 27-29 Glasshouse Street, London W1B 5DF. Registered Number - 0804692

STANDARD NOTES:

- If this drawing exceeds quant's taken in any way, the building designers are to be informed before works initiate.
- Only figured dimensions to be taken from this drawing. Do not scale off this drawing.

- Drawing based on Ordnance Survey and/or existing record drawings - design and drawing content subject to Site Survey, Structural Survey, Site Investigations, Planning and Statutory Requirements and Approvals.

- PLG Consultants Ltd retain the copy right of the design, scheme and ownership of the drawings.
- Drawings to be read in conjunction with structural engineers drawings.
- Any omissions to be reported to and clarified with client prior to commencement

- Verify dimensions, levels and existing structure on site prior to commencement.
- All works to comply with current regulations, British standard etc.

- The Builder is responsible for serving party wall notices should they be necessary prior to commencement.
- Initial drawings submitted to building control are subject to additional information required by building control which could have a significant cost/or additional works to be done on site.

- All works commenced prior to Building Regulation Approval are carried out at the client's risk.
- **ALL DIMENSIONS TO BE DOUBLE CHECKED ON SITE PRIOR TO SETTING OUT**