
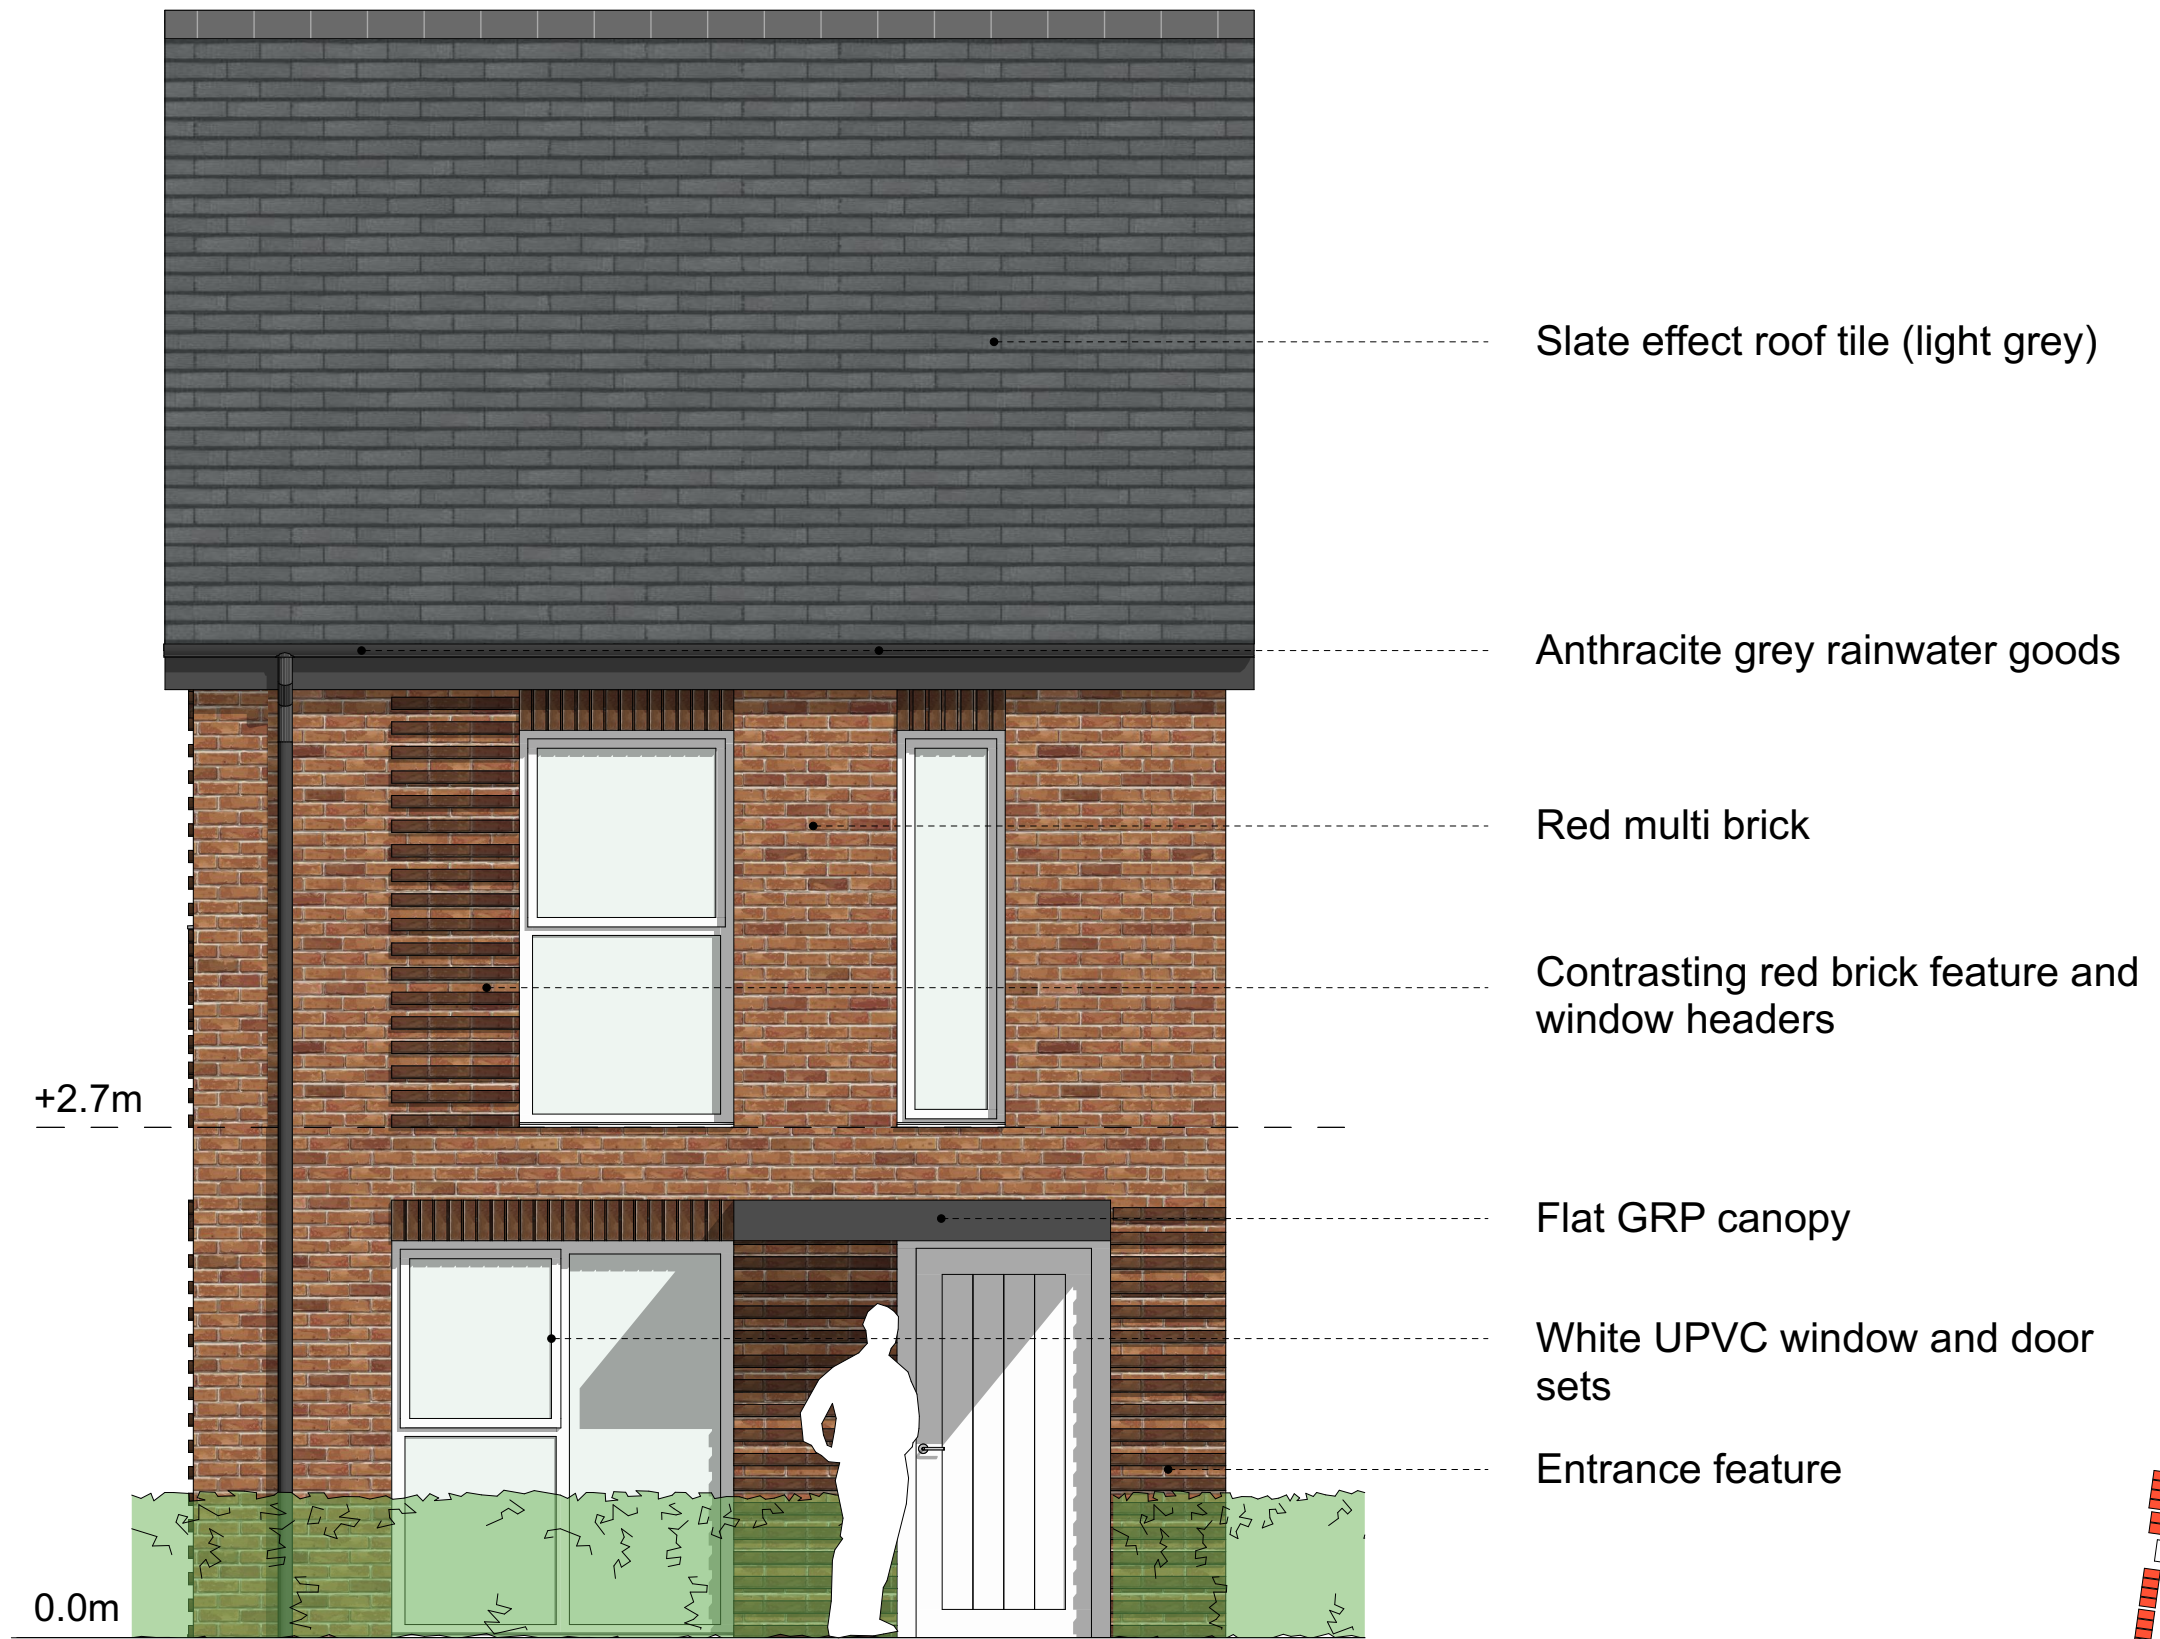


P2	Updated to white UPVC	180625	TIM	CK
P1	Issued for Planning	040625	TIM	CK
Rev	Description	Date	DB	CB

Hulbert Road Bay Study - Red Brick

PROJECT	JOB NO
Land West of Hulbert Road, Havant	23.121
SCALE	DATE
NTS @ A3	June 2025
DRAWN BY/CHECKED BY	REVISION
TIM / CK	P2
DWG#	STATUS
23.121.035	For Planning

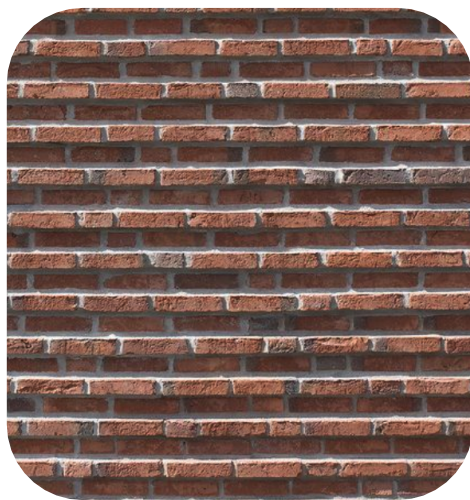