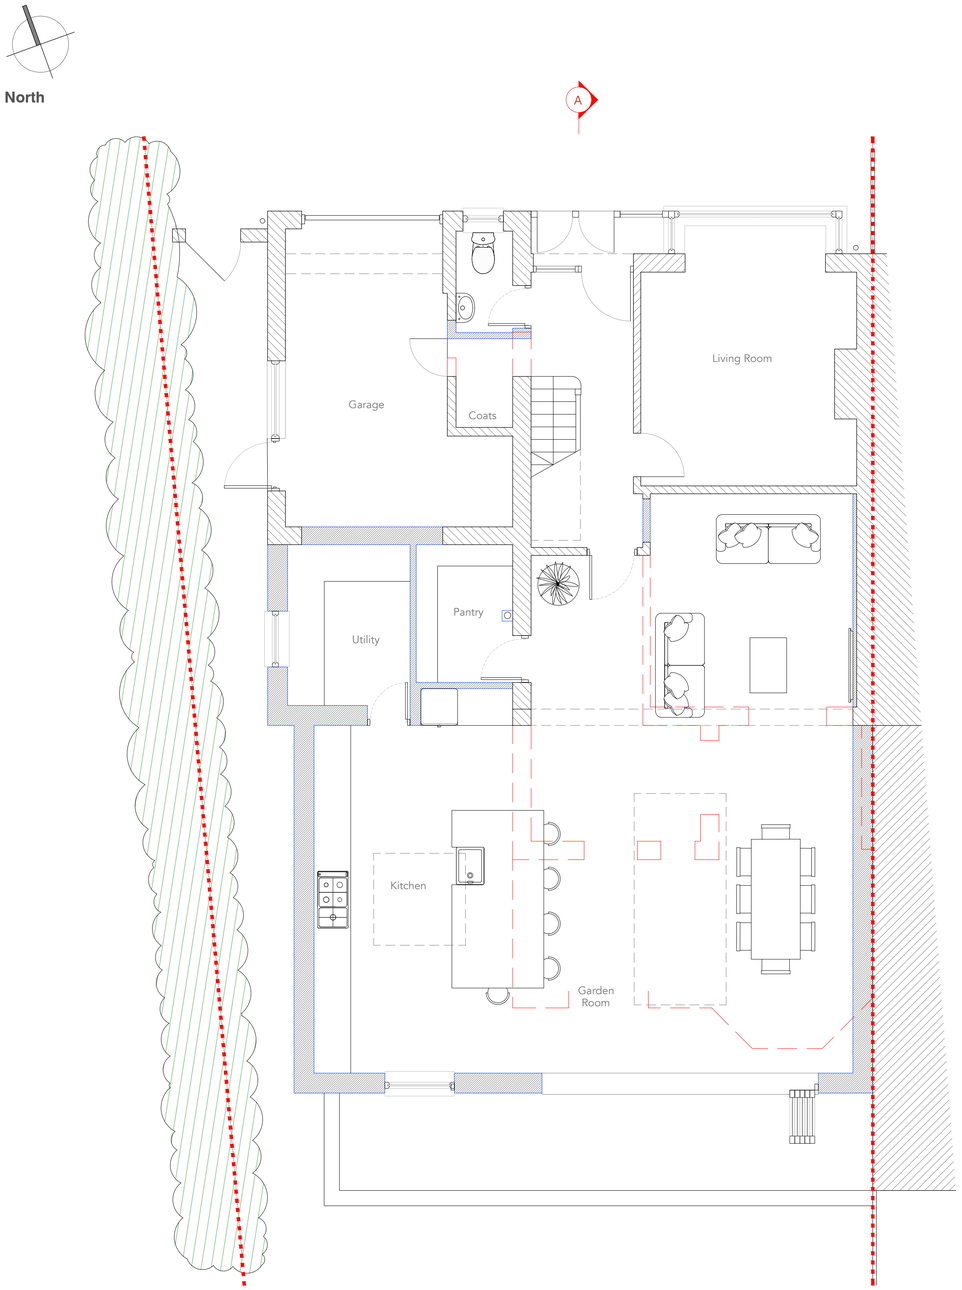

Proposed Ground Floor Plan

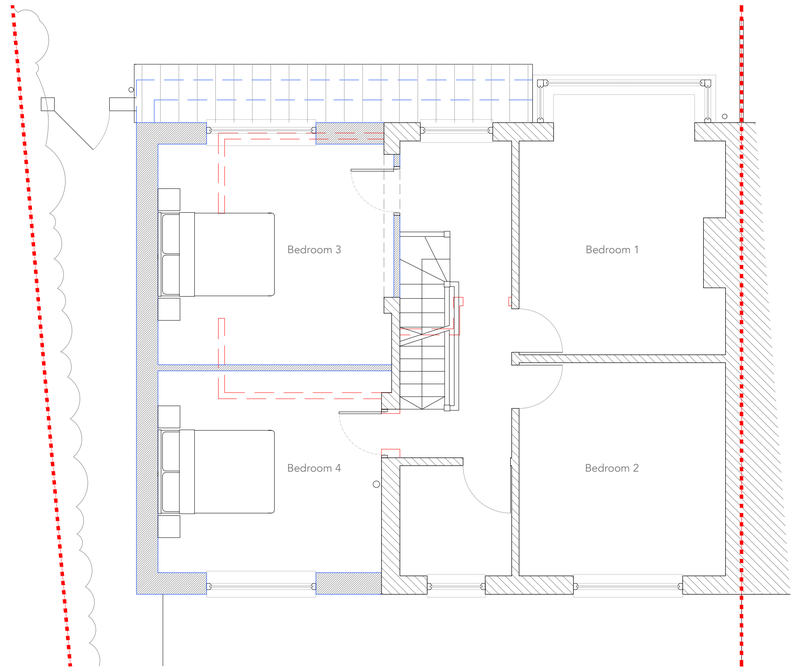

Proposed First Floor Plan

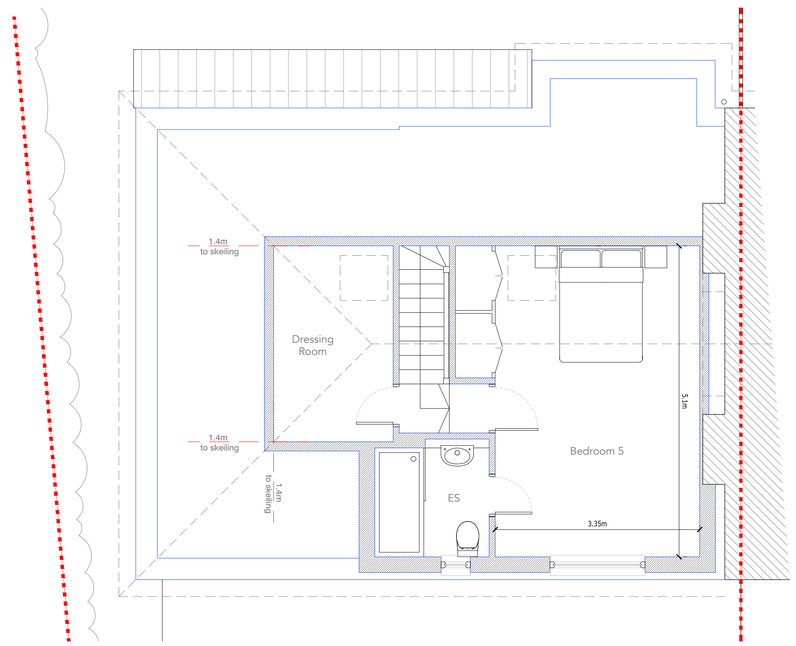

Proposed Loft Floor Plan

Scale: 1:50@A1

1m 5m

notes

Permission is granted to scale from this drawing for the purpose of Local Authority Planning Approval only. In all other circumstances DO NOT scale from this drawing, please contact this office for any additional information required. Contractors, Sub Contractors and Suppliers are to check all relevant dimensions and levels of site and building before commencing any shop drawings or building work.
Ordnance Survey information is reproduced under Crown Copyright 2016 ©. All rights reserved. Licence number 1000047474
This drawing is the copyright of D84 architects ltd ©

RIBA Chartered Practice

Walls

- Existing structure (retained)
- Existing structure (demolished)
- New Construction

revisions		date
P1	Preliminary Issue	11.06.25

Project
51 Winifred Road, Waterlooville

Title
Proposed Floor Plans

Status
PRELIMINARY

Drawn	Checked	Date
KR		Jun '25

Project No.	Scale
D8425_22	1:50@A1

Drawing No.	Rev
D8425_22/15	P1

D84
CHARTERED ARCHITECTS

Telephone
+44 (0)2392 177850
+44 (0)7790 322989
Email
mail@D84architects.co.uk
Web
www.D84architects.co.uk