


Location Plan

Site Address: 53, Ferndale, Waterloooville, PO7 7PH

Date Produced: 16-Jun-2025

Scale: 1:1250 @A4

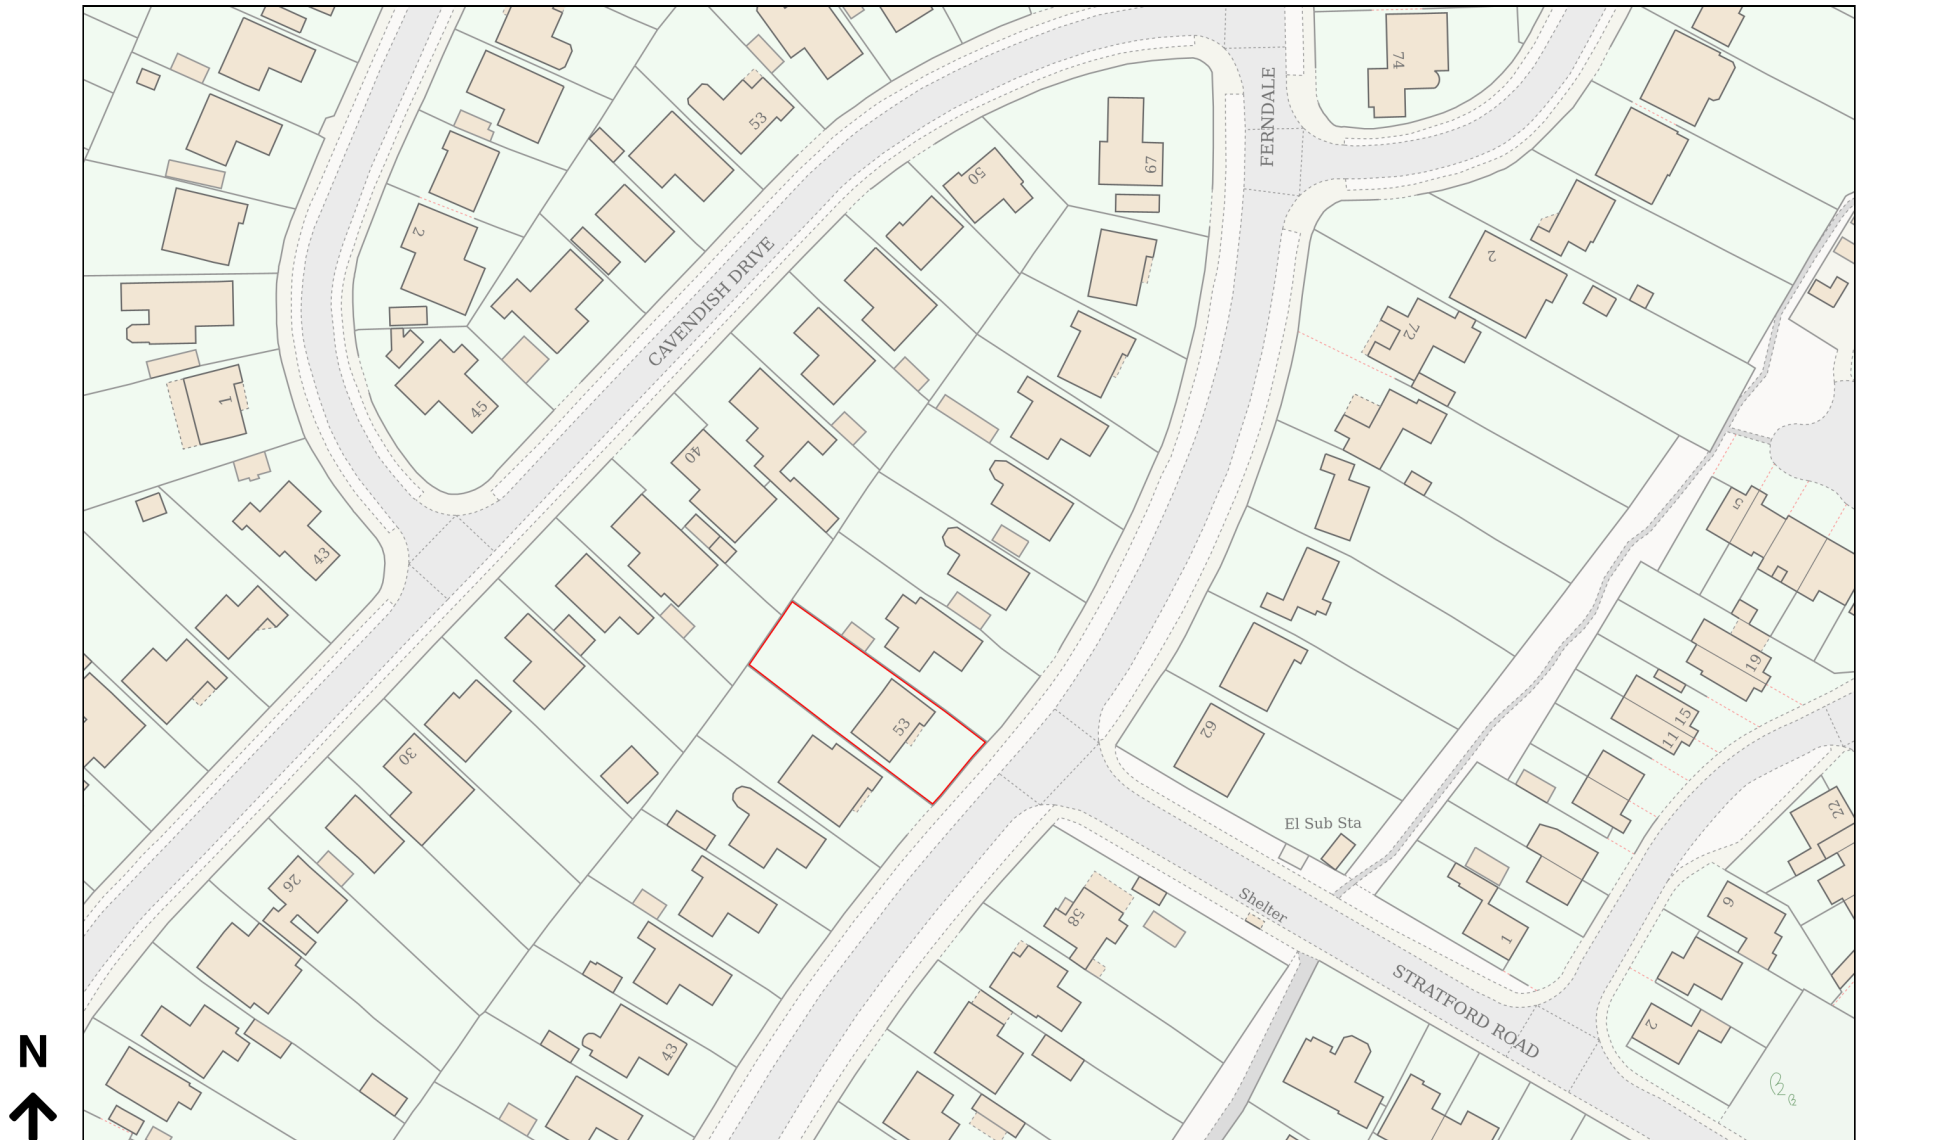

Planning Portal Reference: PP-14102406v1