

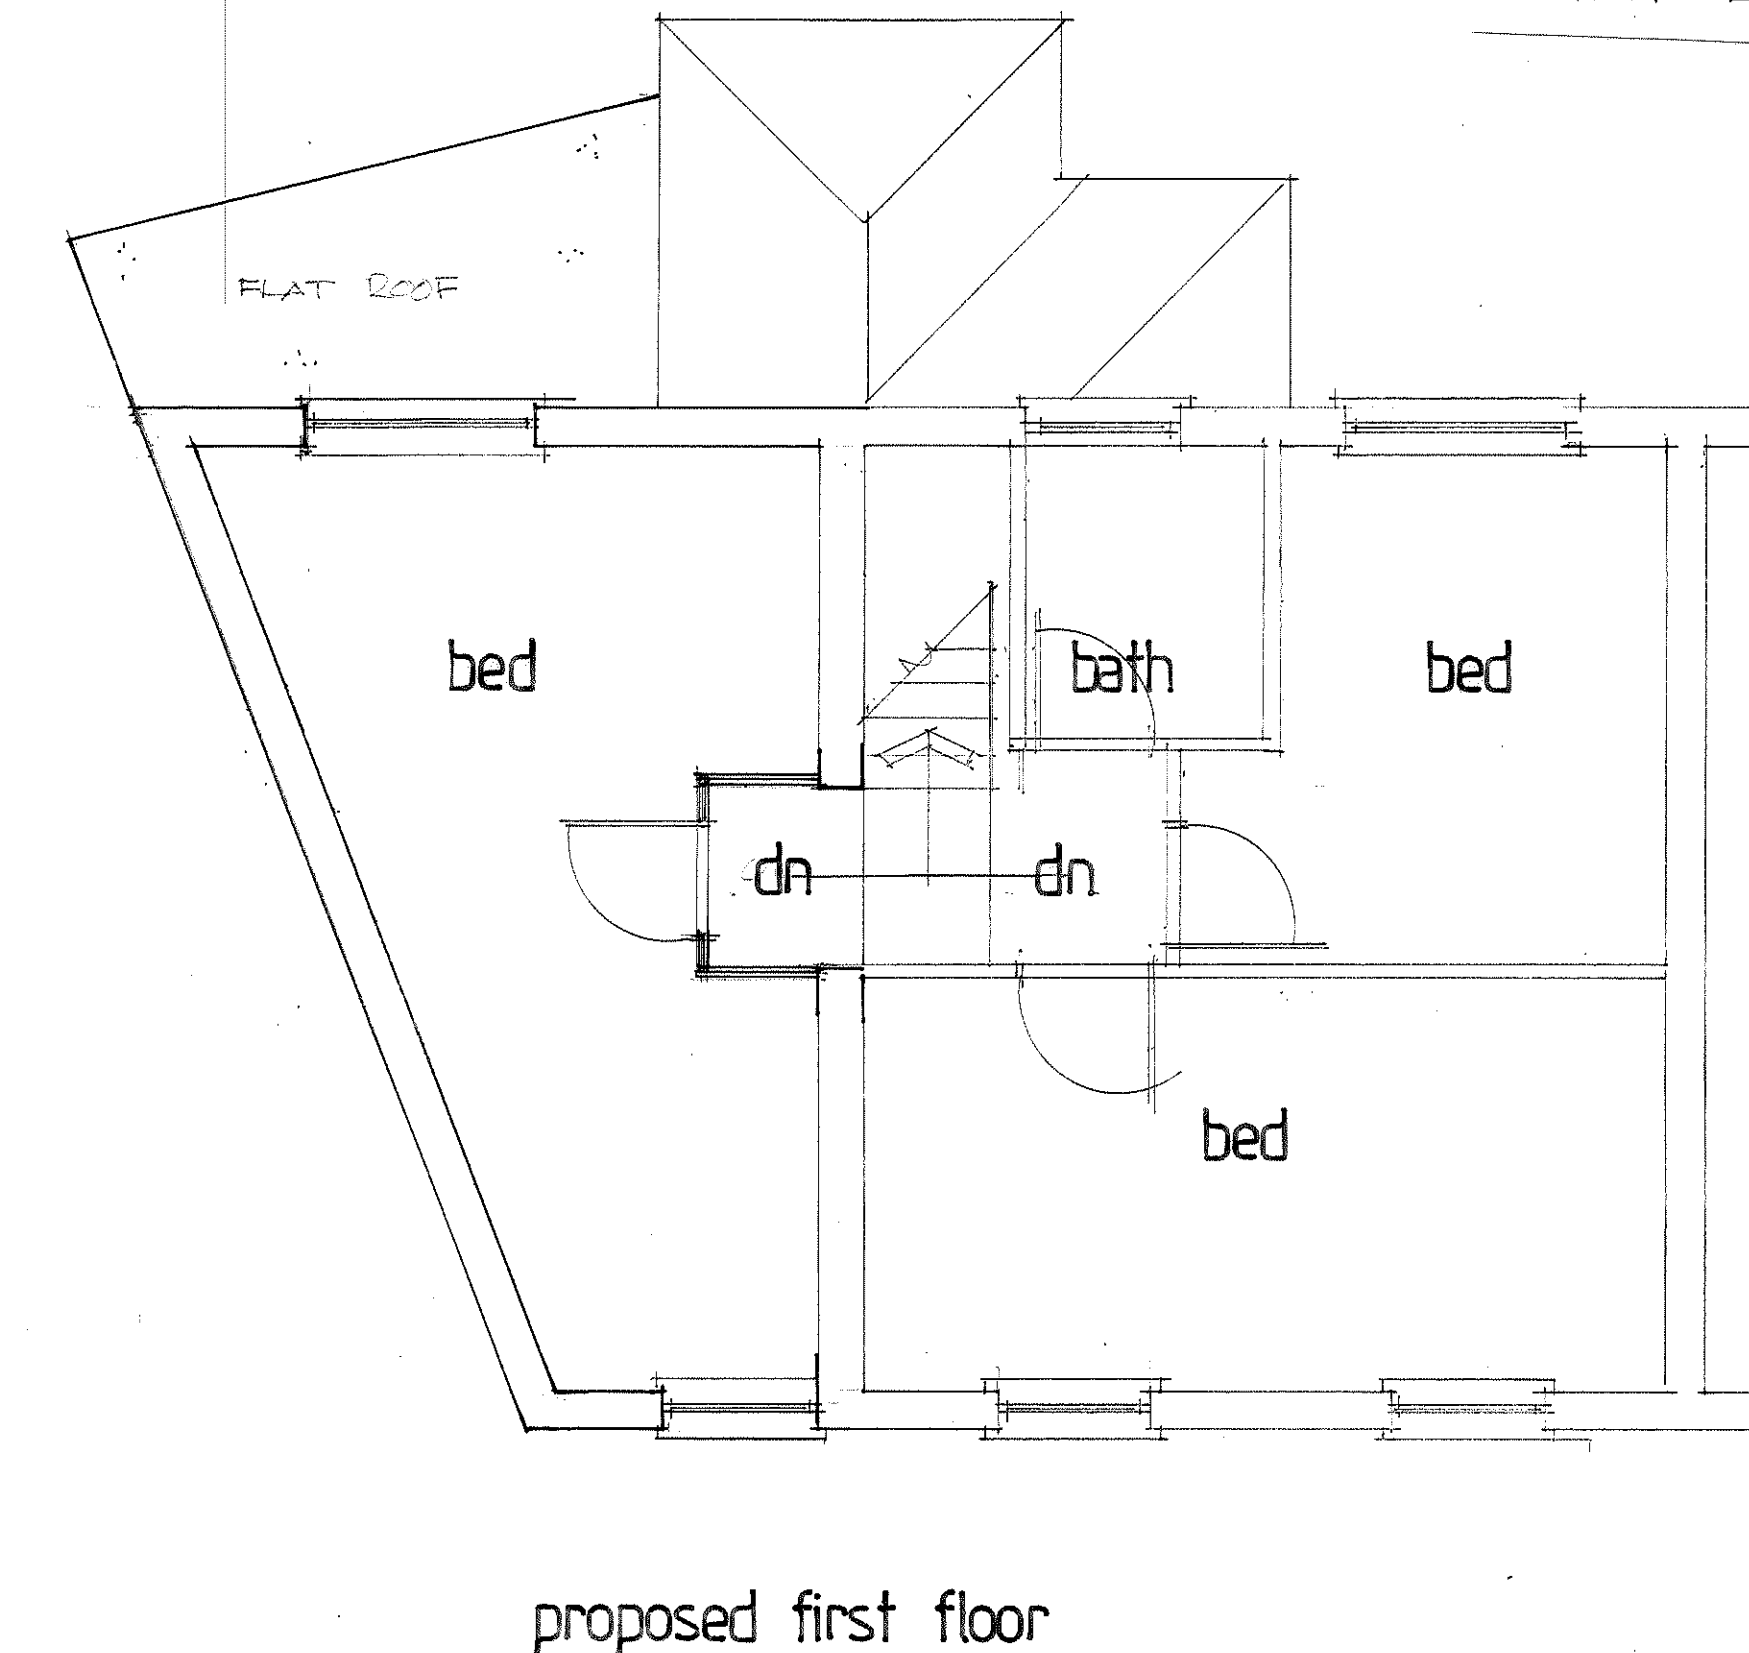
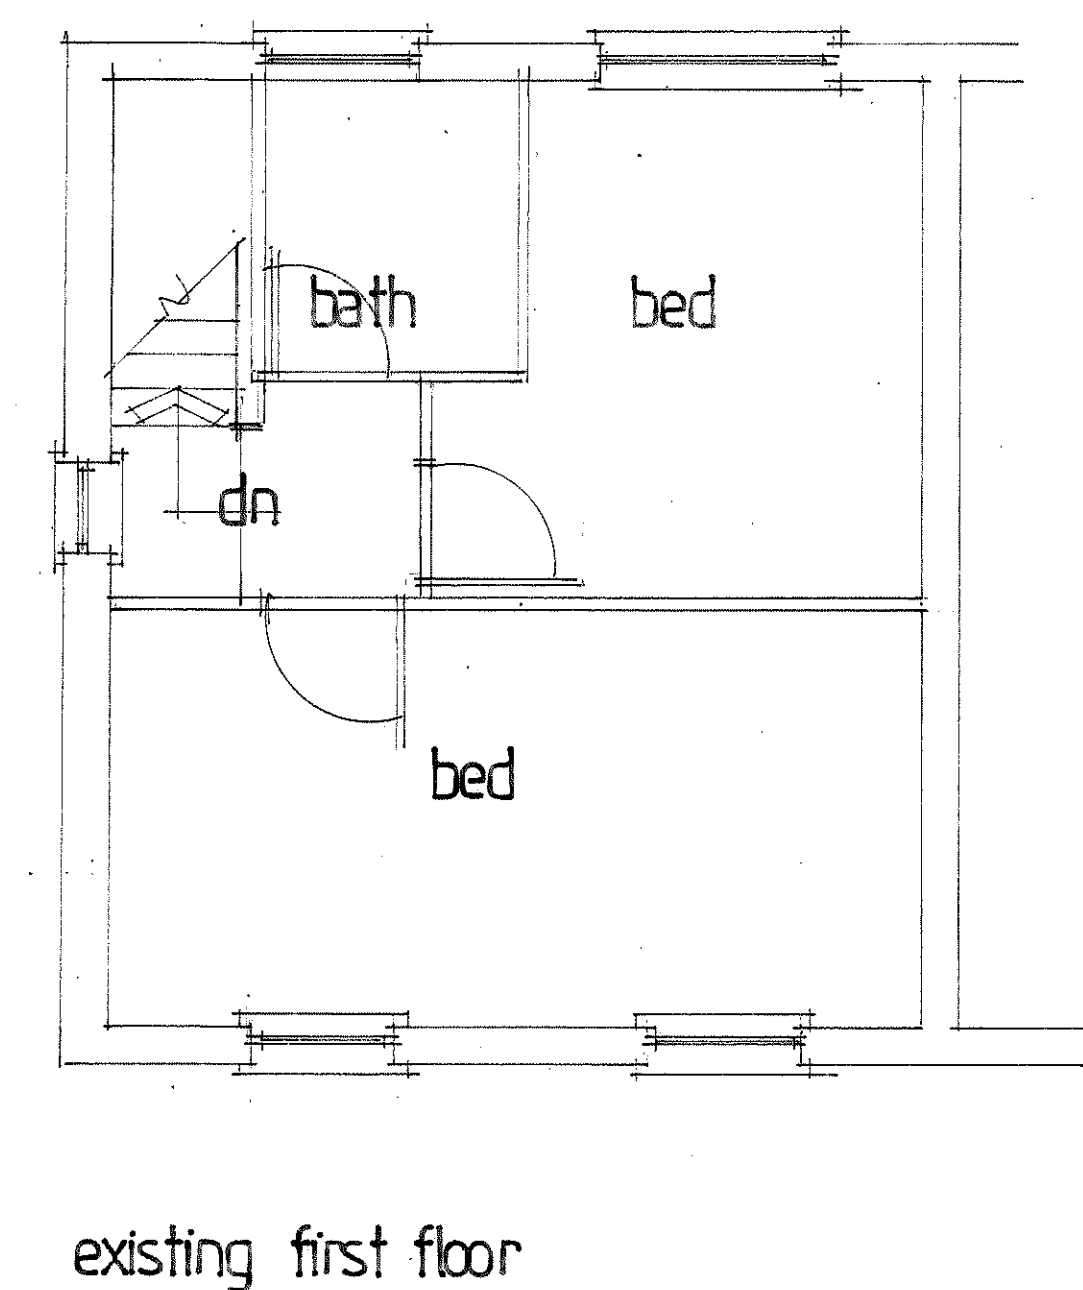



0 1 2 3 4 5 scale 1:50. m.
 0 2 4 6 8 10 scale 1:100.m.

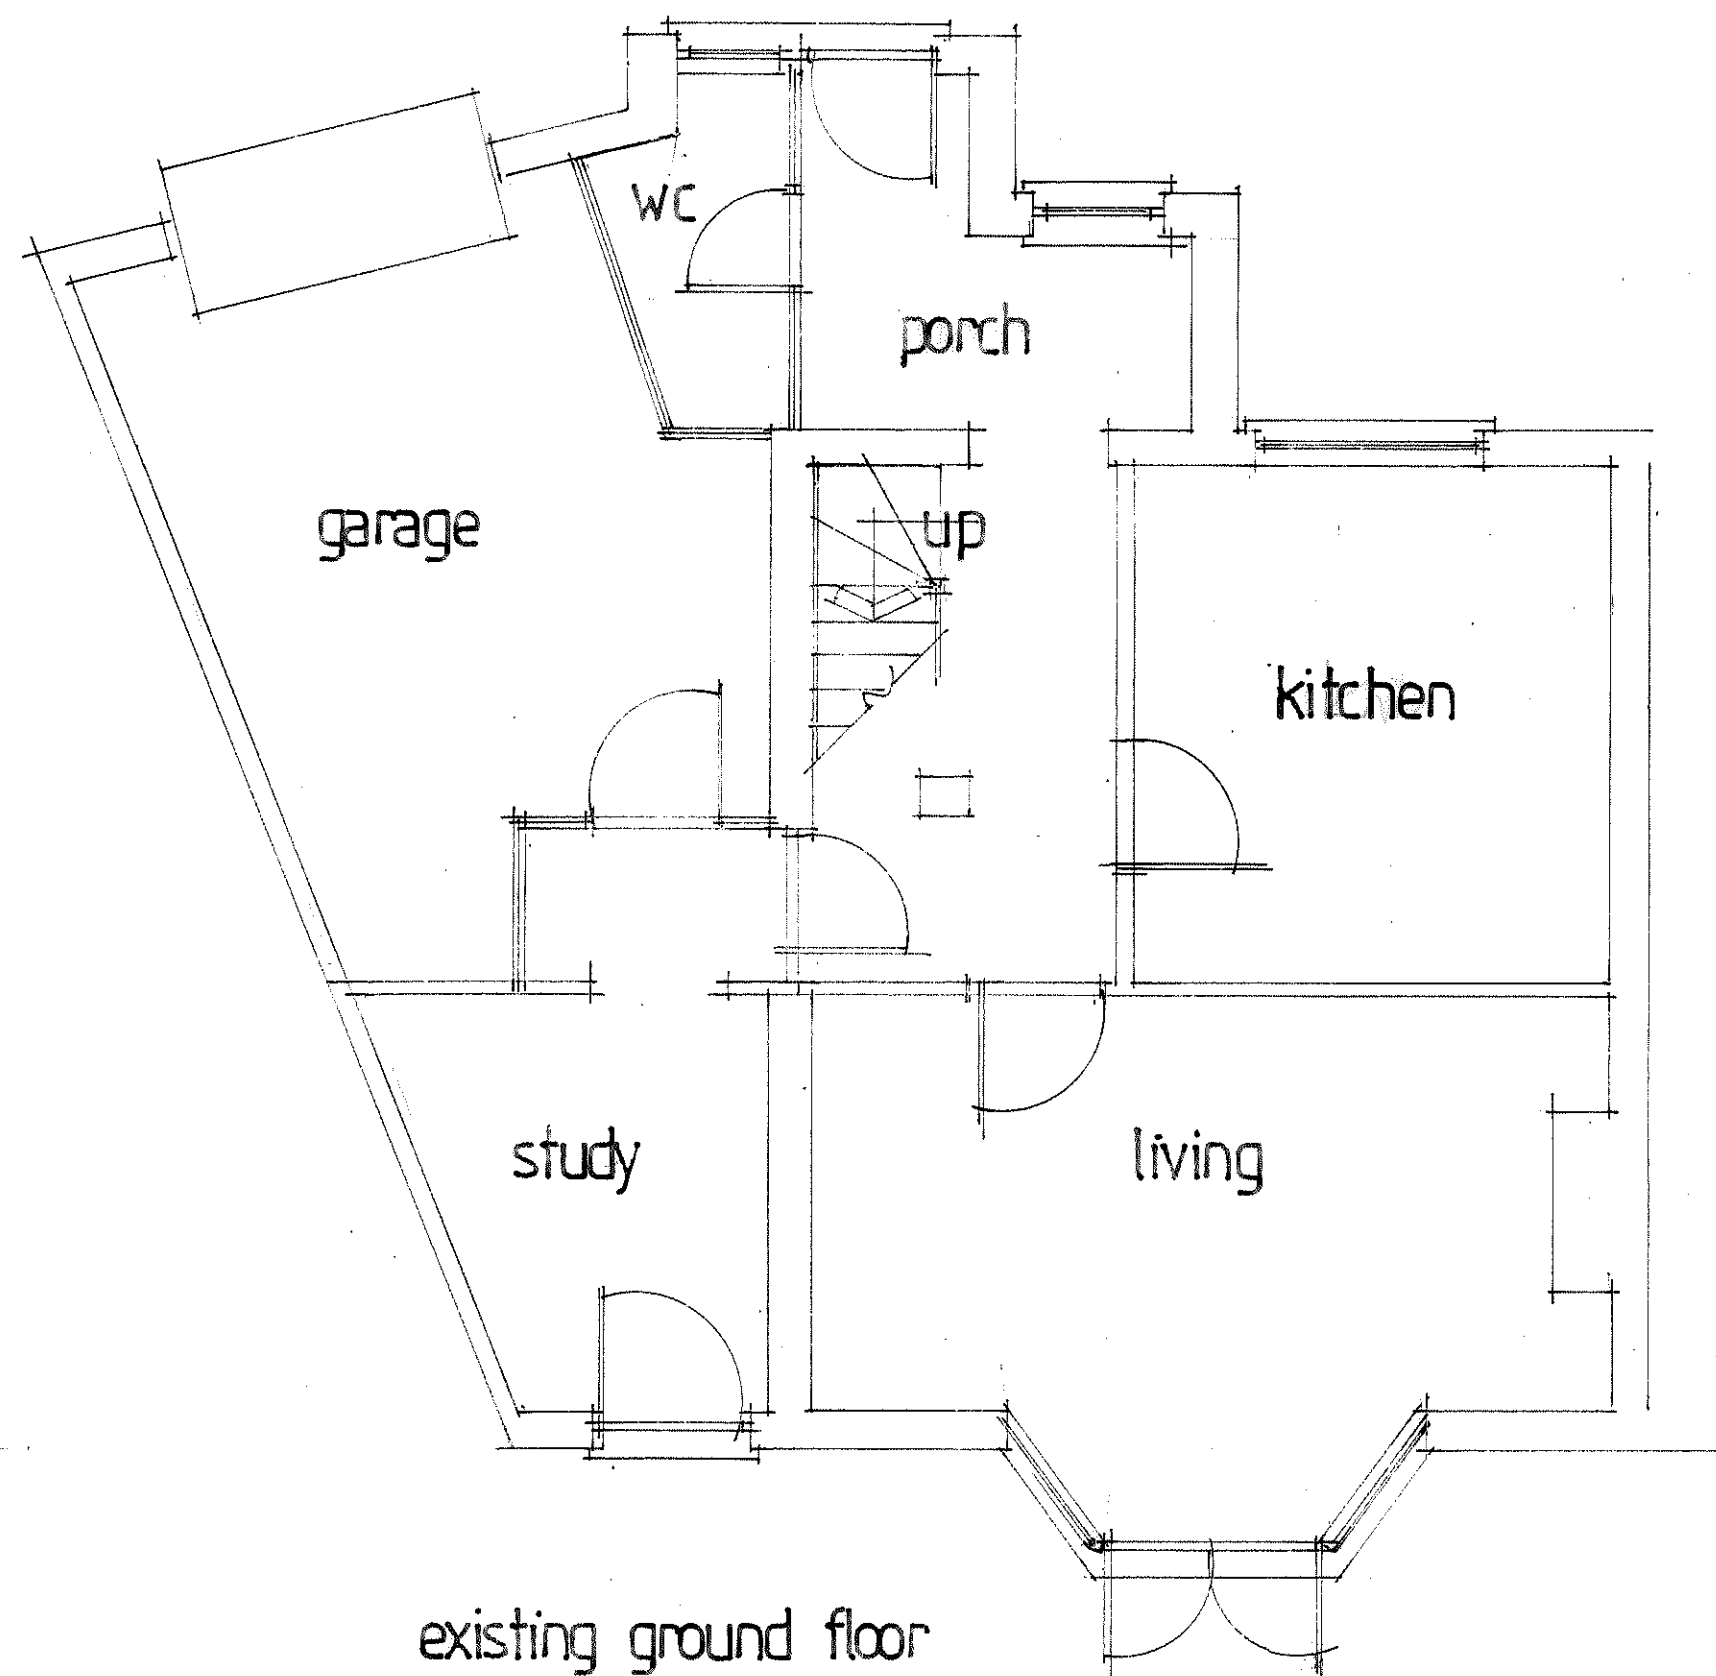


planning drawings

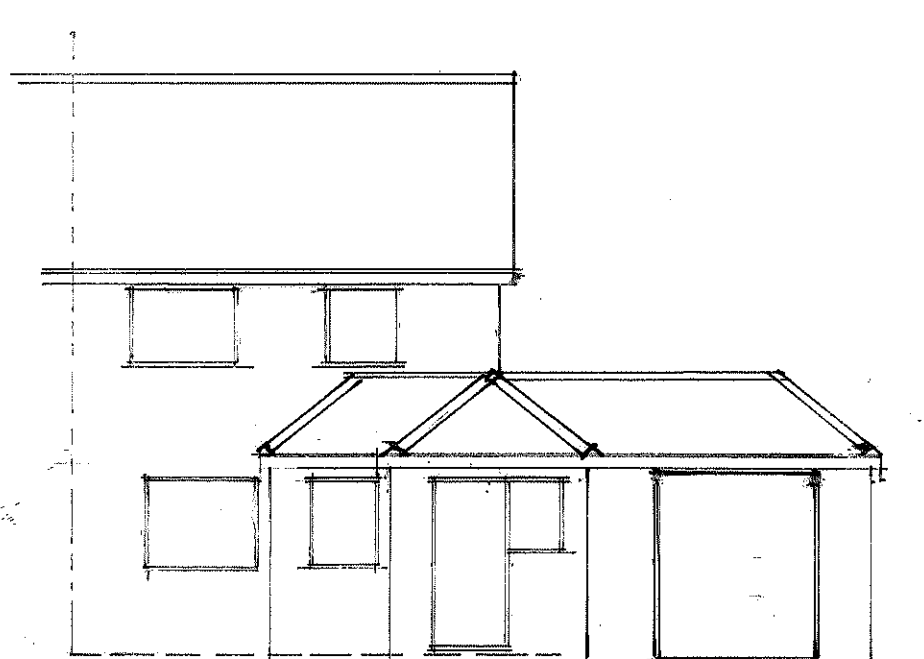


existing front

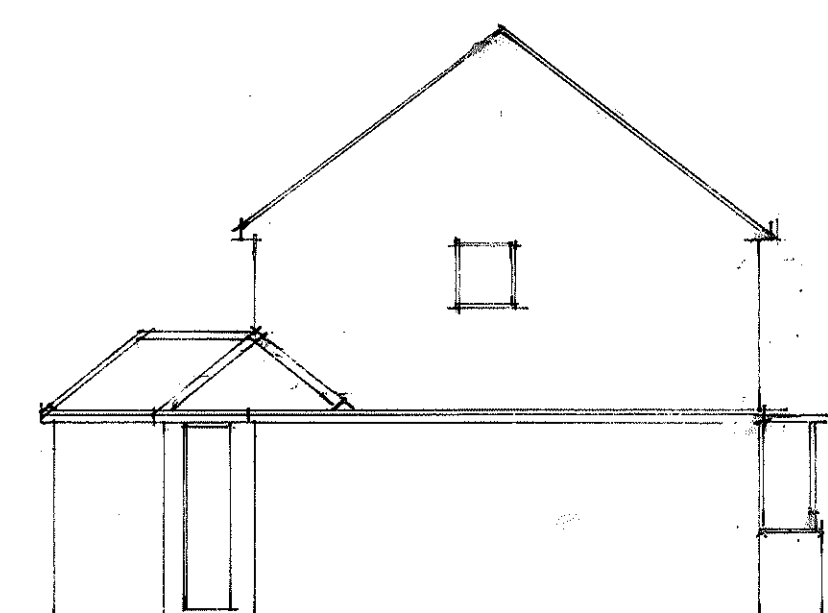


existing side

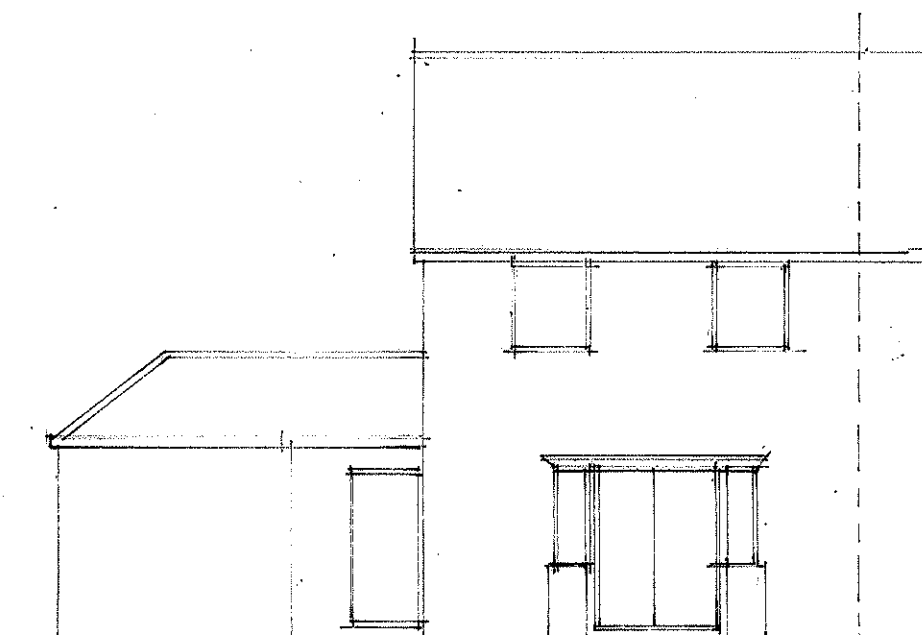


existing rear

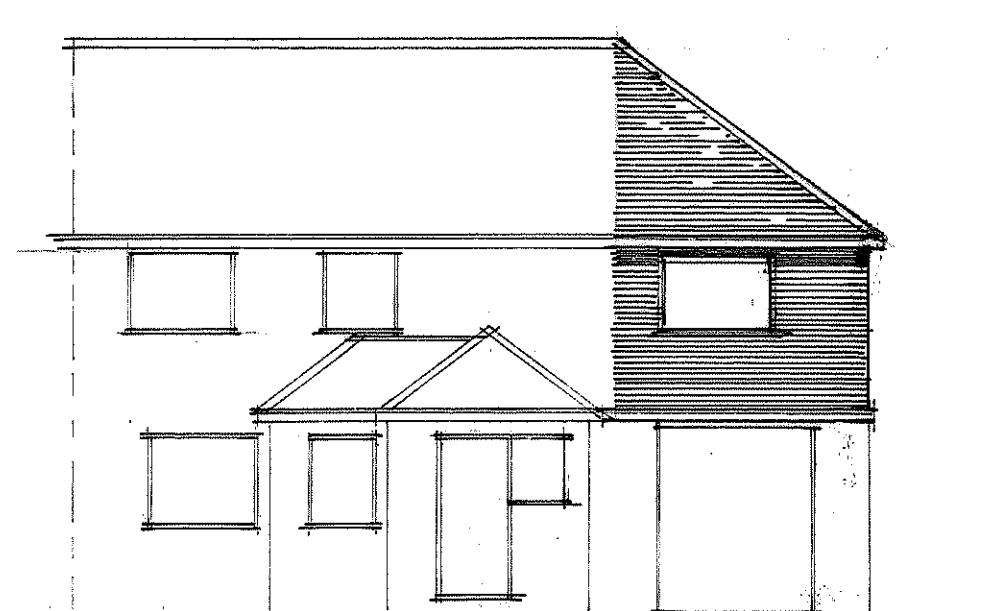

proposed front

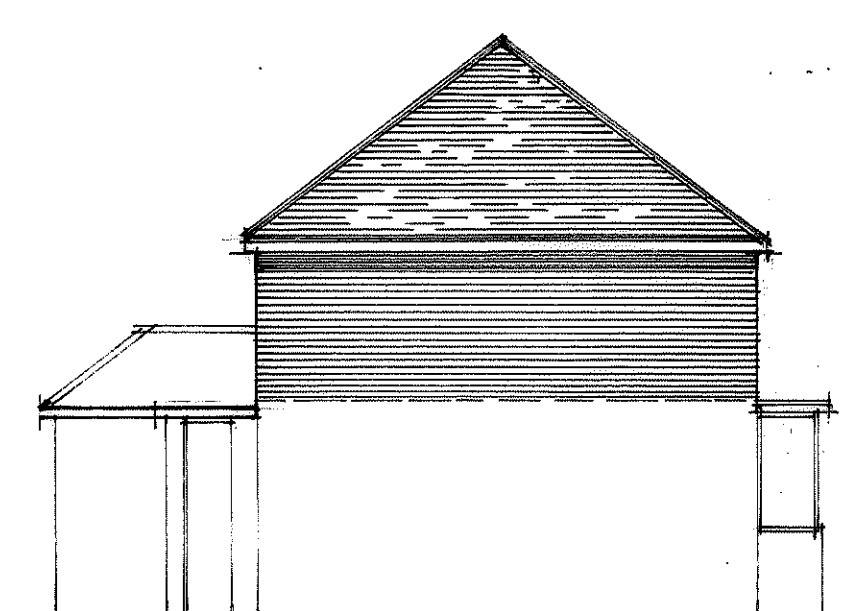

proposed side

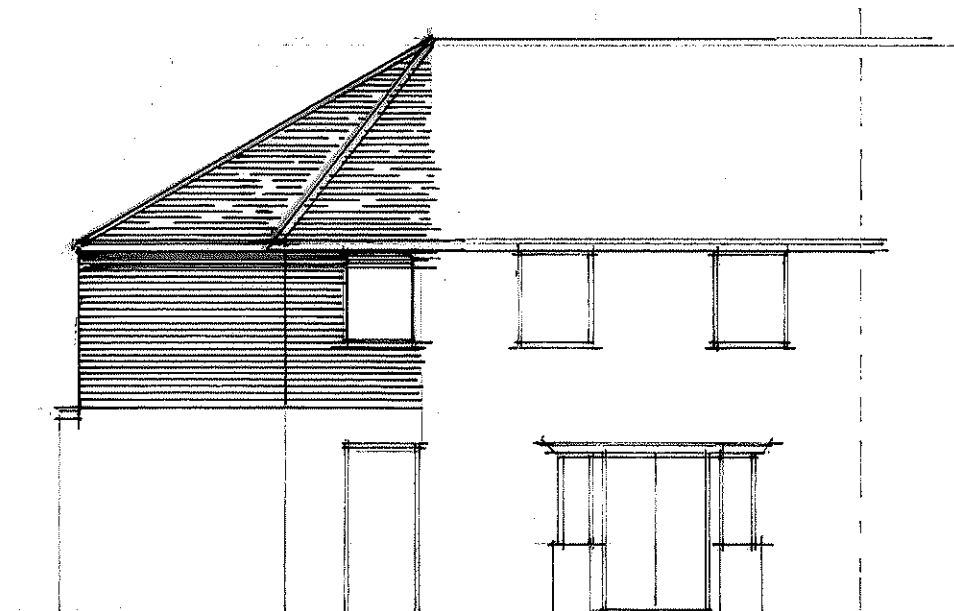

proposed rear

B JUNE 25 planning drawings	
A JUNE 25 clients amendments	
Date	Revision
© copyright	
THORNS YOUNG ARCHITECTURAL	
THORNS-YOUNG LTD CHARTERED BUILDING CONSULTANTS Website: www.thornsyoun.co.uk	
Portsmouth 232 London Road North End PO2 9JQ Tel: (02392) 672 883	
Client	
MR. C. DURRELL	
Job Title	
90 STOCKHEATH WAY HAYANT. PO9 2DT.	
Drawing Title	
FIRST FLOOR SIDE EXTENSION	
Scale 1:50 + 1:100	
Date JUNE 2025	Drawn by CMC
Drg. No. 9128:25:1	Rev. 1/5