
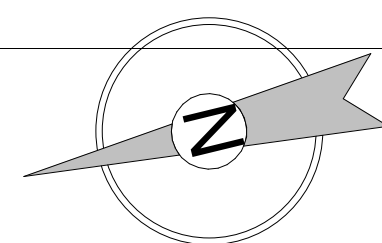
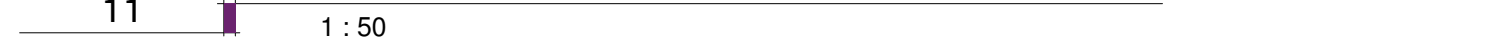
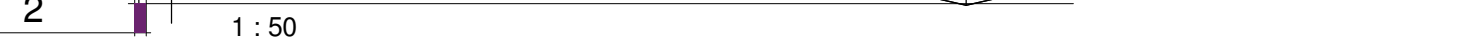
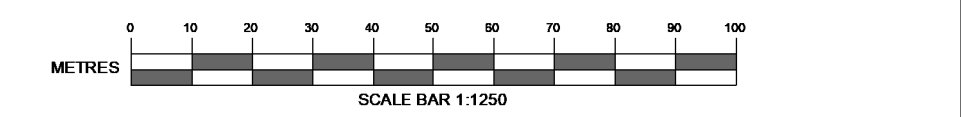
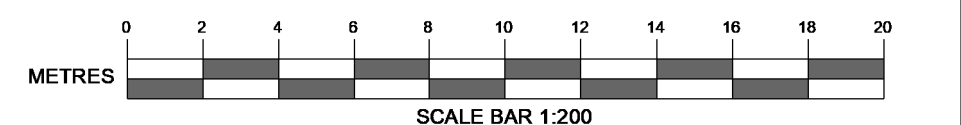
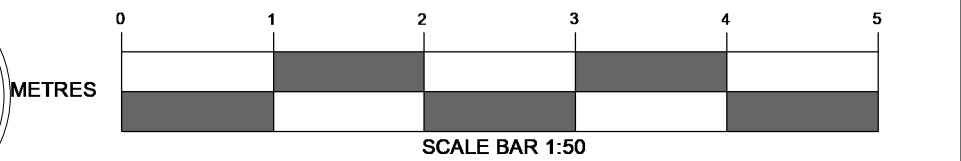
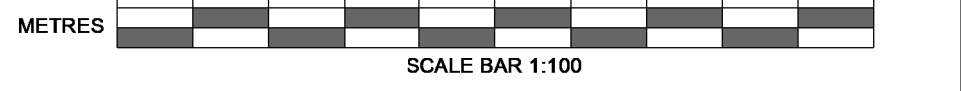


All dimensions to be checked on site and any discrepancy notified to The Consultant. Written dimensions are to be used in preference to scaled dimensions.

It is essential that prior to commencement and during construction works, the contractor reviews the drawings and specification and discusses with the practice any inconsistencies, anomalies, non-industry standard features or other concerns.

For both pricing and construction purposes Structural, Mechanical and Electrical Engineers designs, calculations and sizes etc are to take preference over the layout drawings. Any discrepancies are to be brought to the immediate attention of The Consultant.

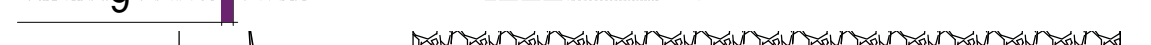

AMENDMENTS		DATE
CLIENT Dan Wallace 18 Sunnymead Drive Waterlooville PO7 7DA		
PROJECT 18 Sunnymead Drive Waterlooville PO7 7DA		
DRAWING TITLE Proposed Plans & Elevations		
DATE 06/01/2025		
SCALE As indicated		
DRAWING No. 24.069.SP 02E1		REVISION A



**AQUILA
ARCHITECTURE**