


Location Plan

Site Address: 29, Durley Avenue, Waterloo, PO8 8XA

Date Produced: 18-Jun-2025

Scale: 1:1250 @A4

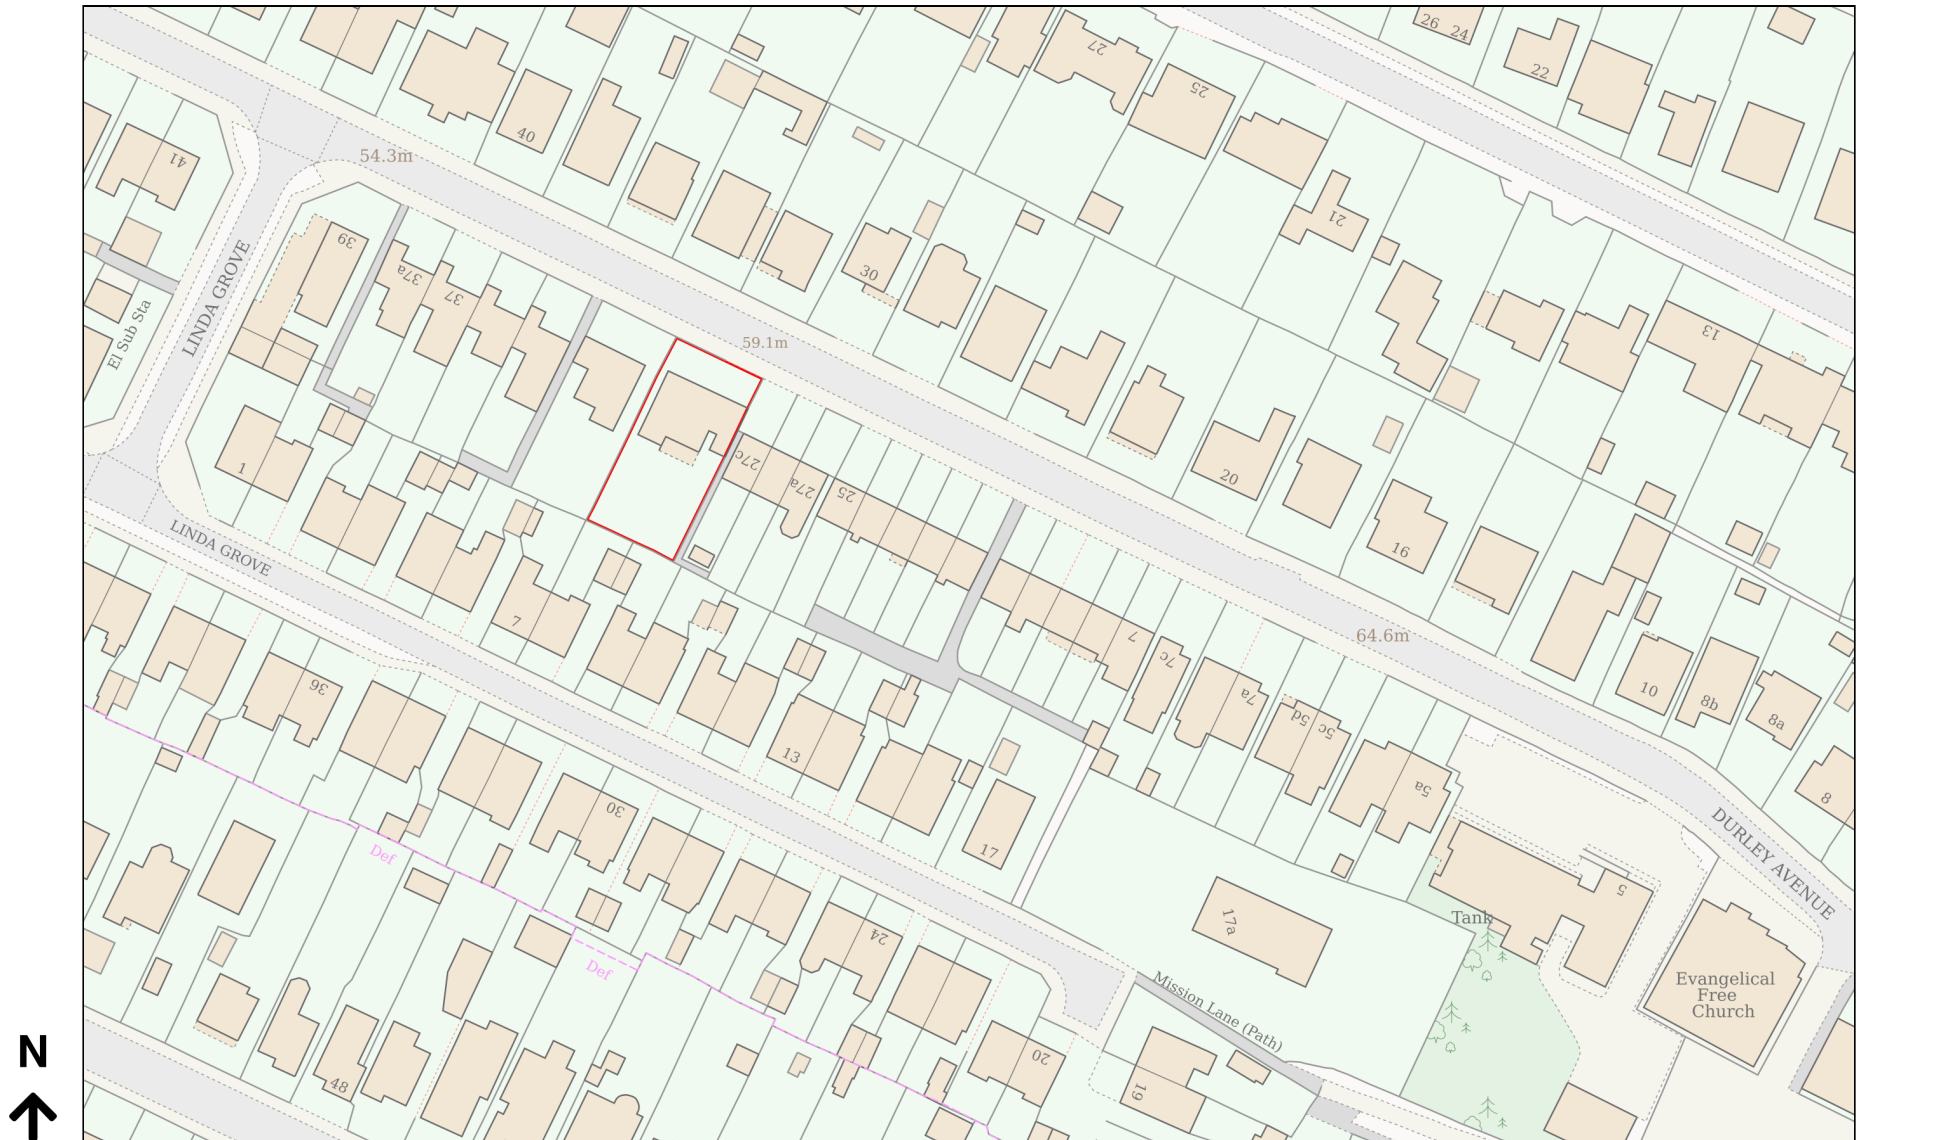

Planning Portal Reference: PP-14106285v1

0 50
Metres