



14 Warren Close, Hayling Island, PO11 0HP

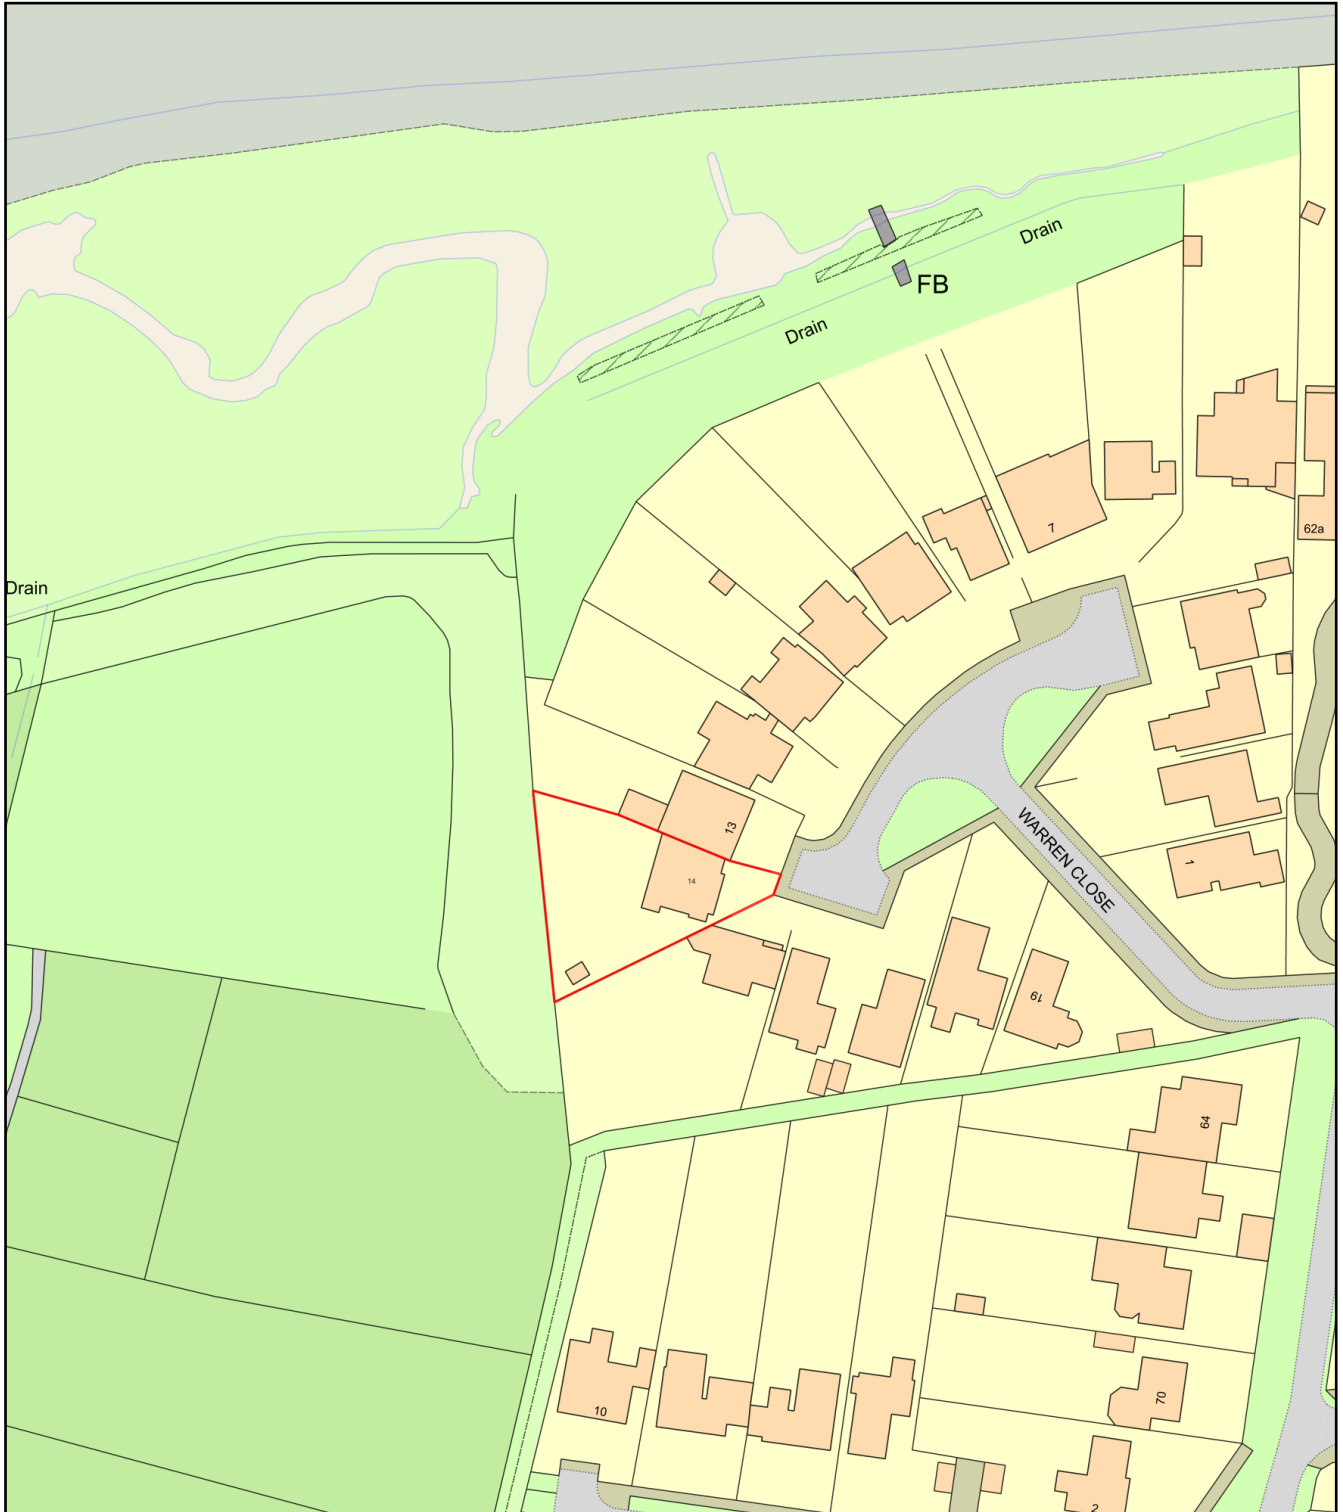

0 50
Metres

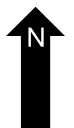

Plan Produced for: Andrew Mckenzie

Date Produced: 09 Apr 2025

Plan Reference Number: TQRQM2509920338895

Scale: 1:1250 @ A4