
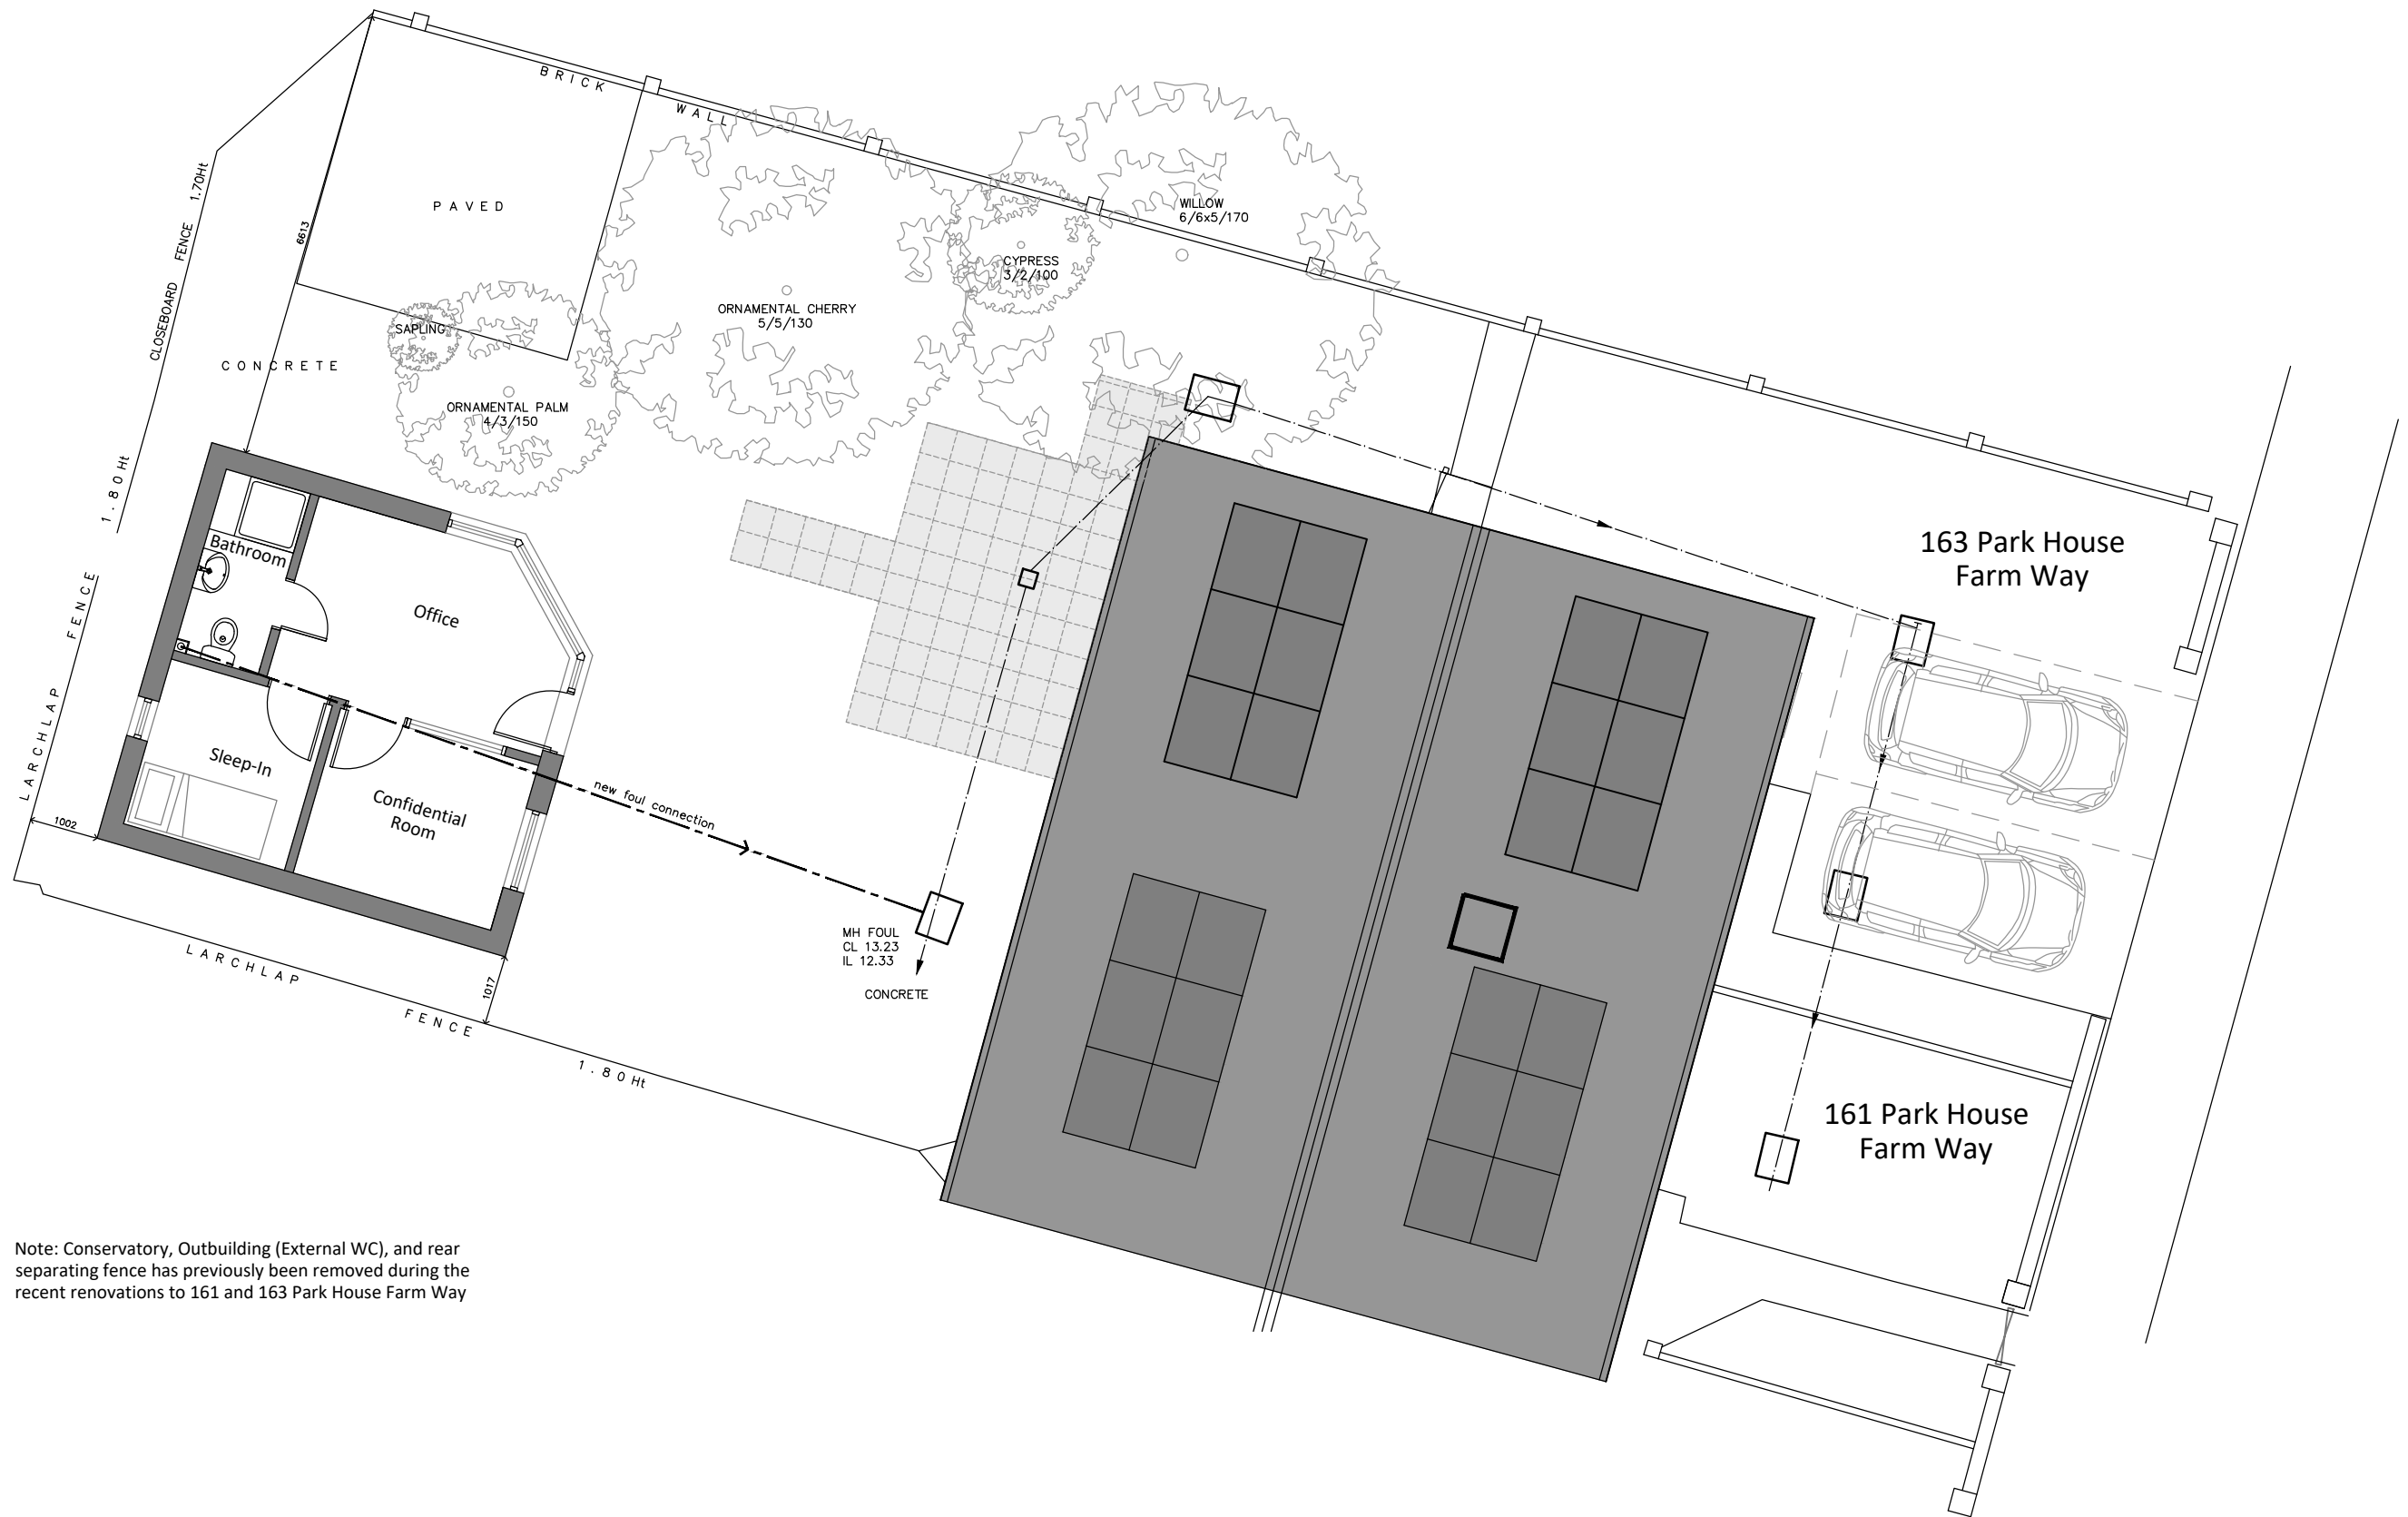


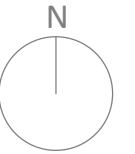

Note: Conservatory, Outbuilding (External WC), and rear separating fence has previously been removed during the recent renovations to 161 and 163 Park House Farm Way

Revision

-	-
-	-
-	-
-	-


Notes/key



This drawing copyright of Macallan Penfold Ltd, and must not be copied, altered or reproduced in any way or passed on to a third party without written authority. All dimensions subject to site survey and verification. Not to be scaled for construction purposes.



Macallan Penfold Ltd, The Old Granary, West End Farm,
Upper Froyle, Alton, Hampshire, GU34 4JR
T: 01252 622619 E: info@macallan-penfold.co.uk W: www.macallan-penfold.co.uk

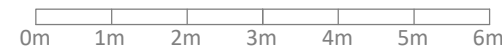

Scale	Date
1:100 at A3	May 2025
Drawn	Checked
LP	MAP

Client

Waythrough

Project

Administration Pod at 161 - 163
Park House Farm Way, Havant, PO9 4DL

Drawing Title

Proposed Site Block Plan

Project Number	Drawing Number	Revision
1380.1	P.002	-