


NOTES:

Dimensions must not be scaled off this drawing. Work to figured dimensions in all cases.

The Contractor shall be responsible for checking all dimensions. Any discrepancy to be checked with architect before work proceeds.

This drawing is the copyright of Shore Prior

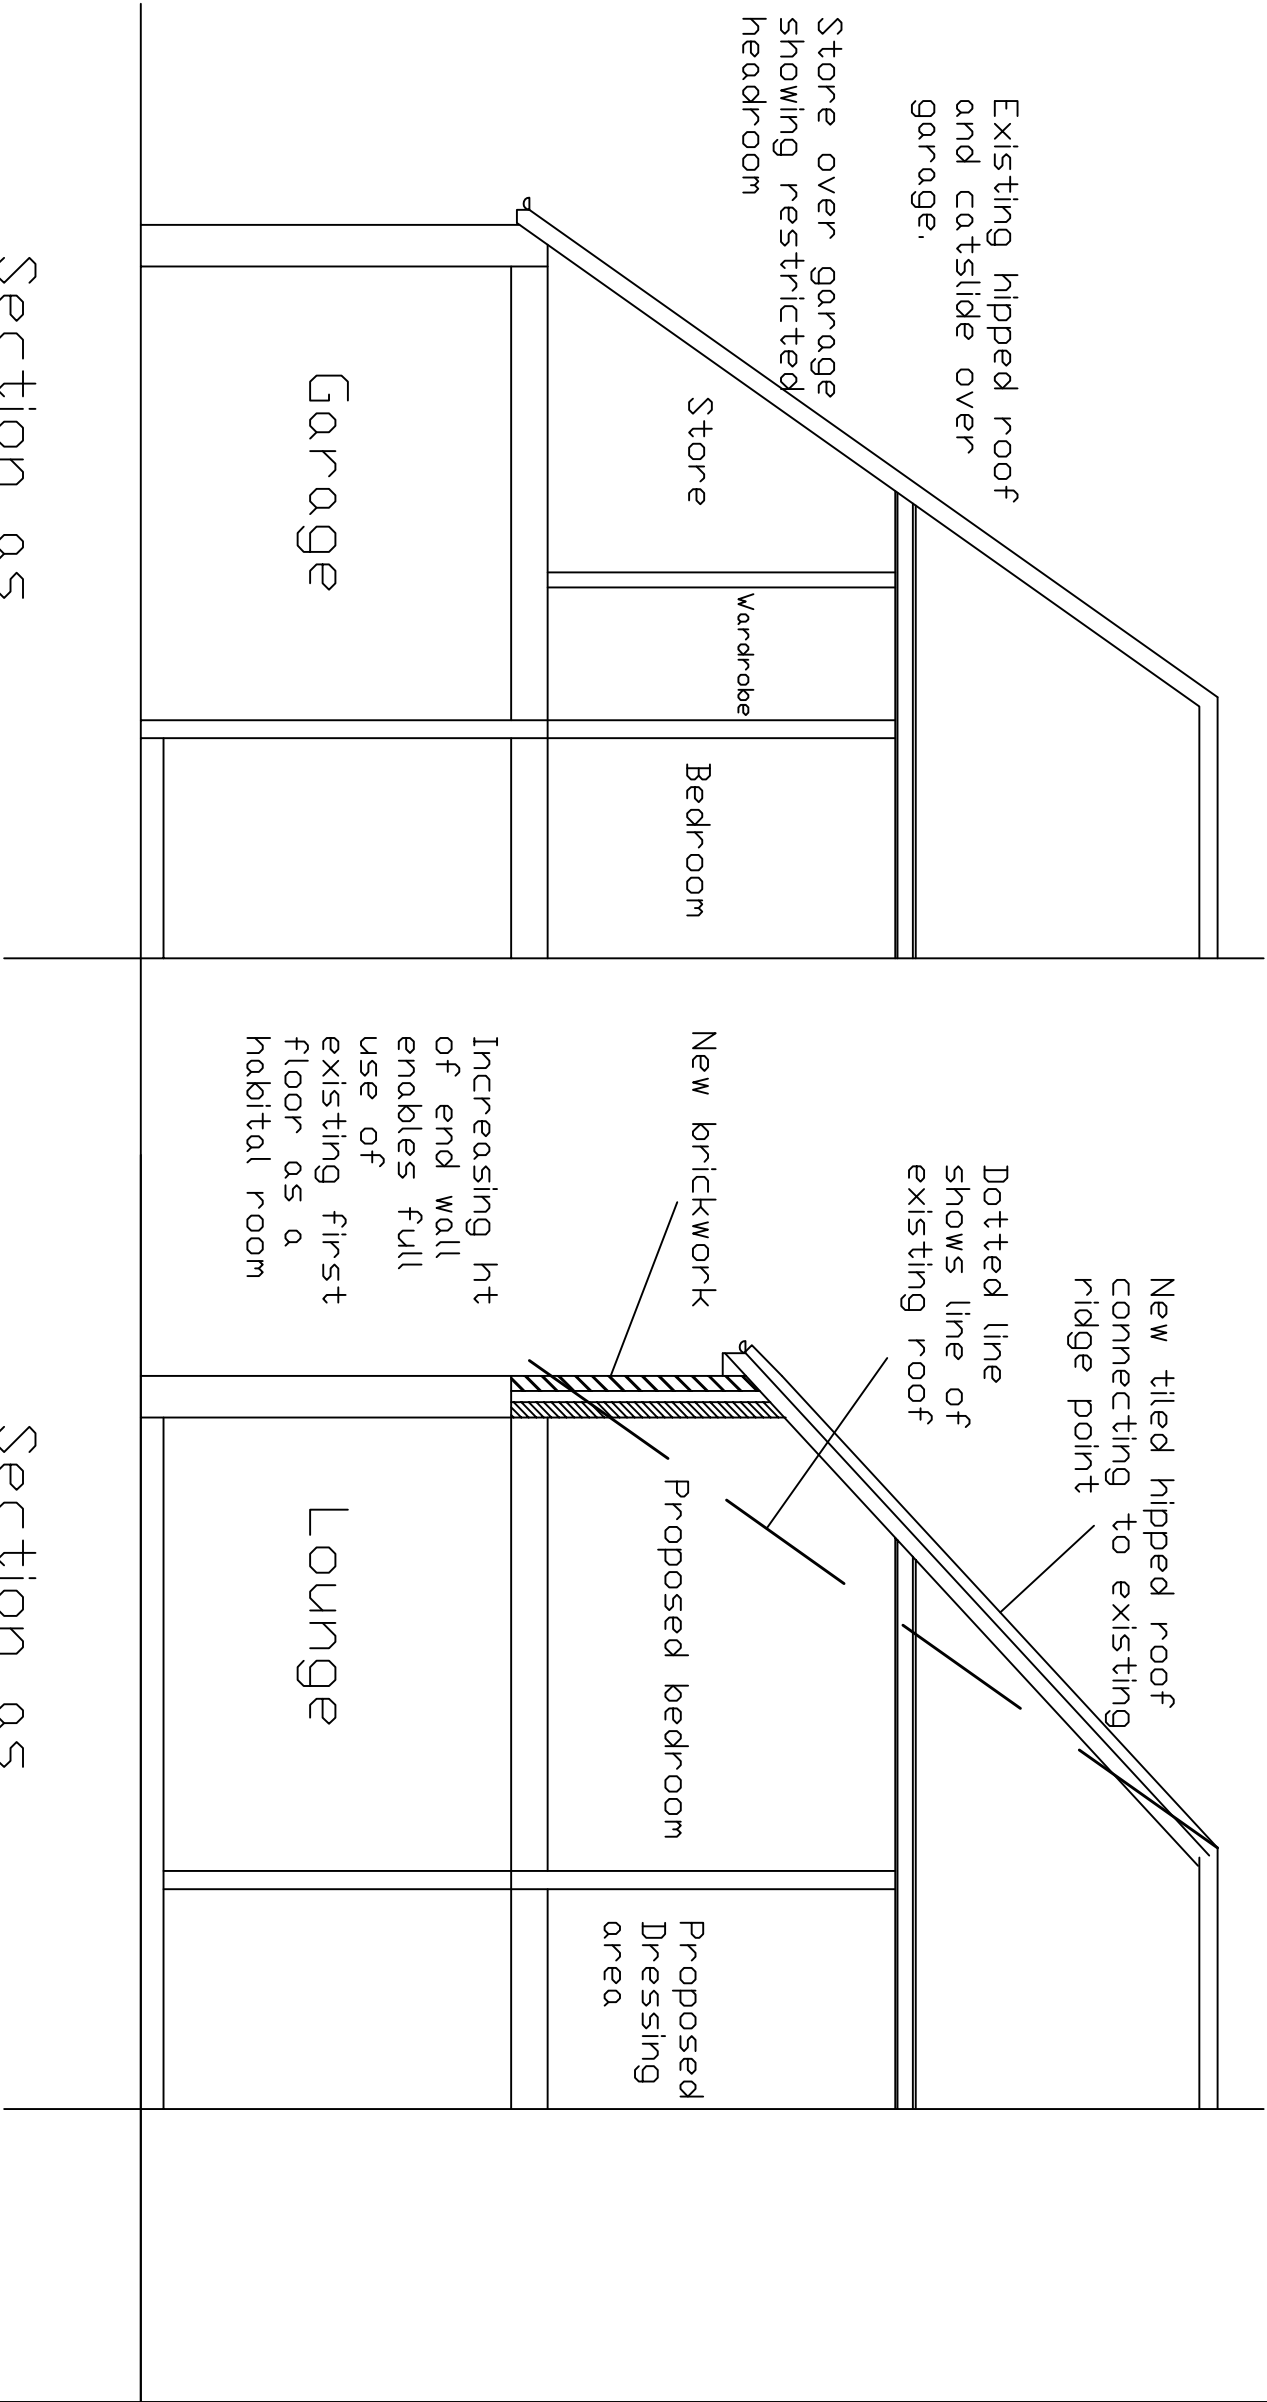

Section as existing

Section as proposed

Shore Prior

Chartered Architects and Town Planners

Tel. nos. 01482 631395 and 07796836189

REV	REMARKS	DATE	BY

Project: Proposed Alterations to 25 Tower Street

Drawing: Existing and Proposed Sections through eastern end of dwelling

Scale: 1:50 at A3	Drawn By: WMP	Date: Jan 25
Project N°: 271	Drawing N°: ()08	Revision: