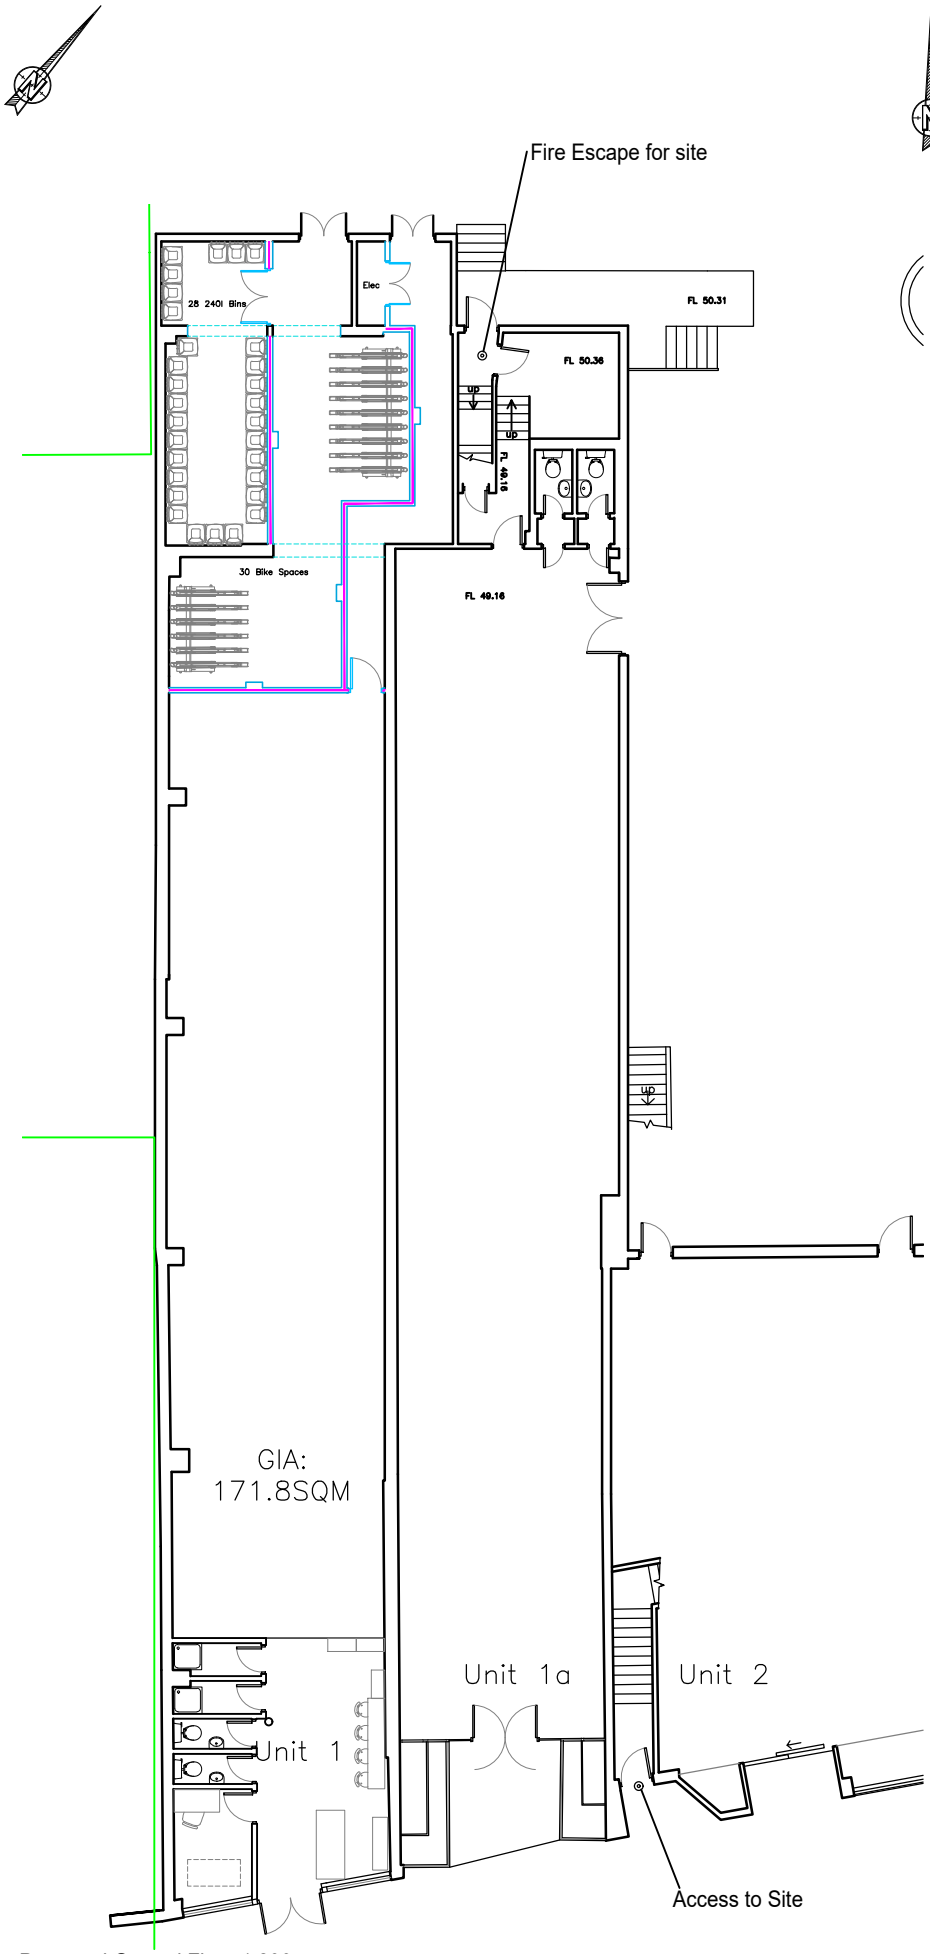

Proposed Ground Floor 1:200

0m 2m 4m 6m 8m 10m 12m 14m 16m 18m 20m

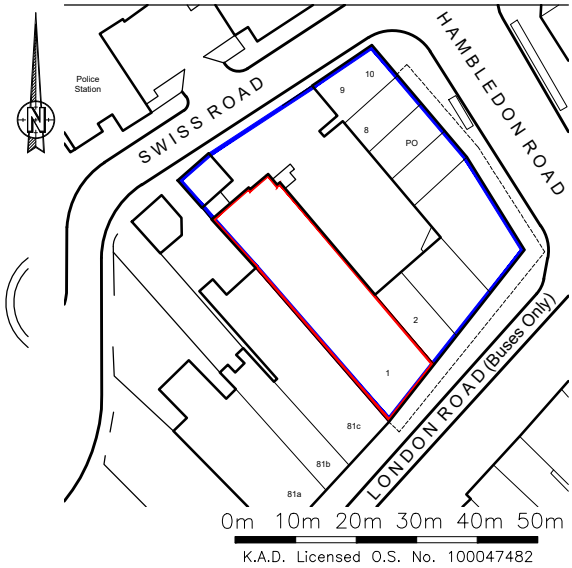

Location Plan 1:1250

Rev	Revision	By	Date

KNIGHT Consulting
ARCHITECTURE - SURVEYING - PLANNING
First Floor Unit 7
The Quarterdeck
Port Solent
PO6 4TP
T: 01489 660194
admin@knight-consulting.co.uk www.knight-consulting.co.uk

Client
WD KING GROUP

Project
CLOCKHOUSE
WATERLOOVILLE
PO7 7HE

Drawing
PROPOSED FLOOR PLAN

Scale	Date
1:200@A4	APRIL 2025

Project no.	Sequential	Bldg/Floor	Detail	Rev
KC	03	A	PP	.