



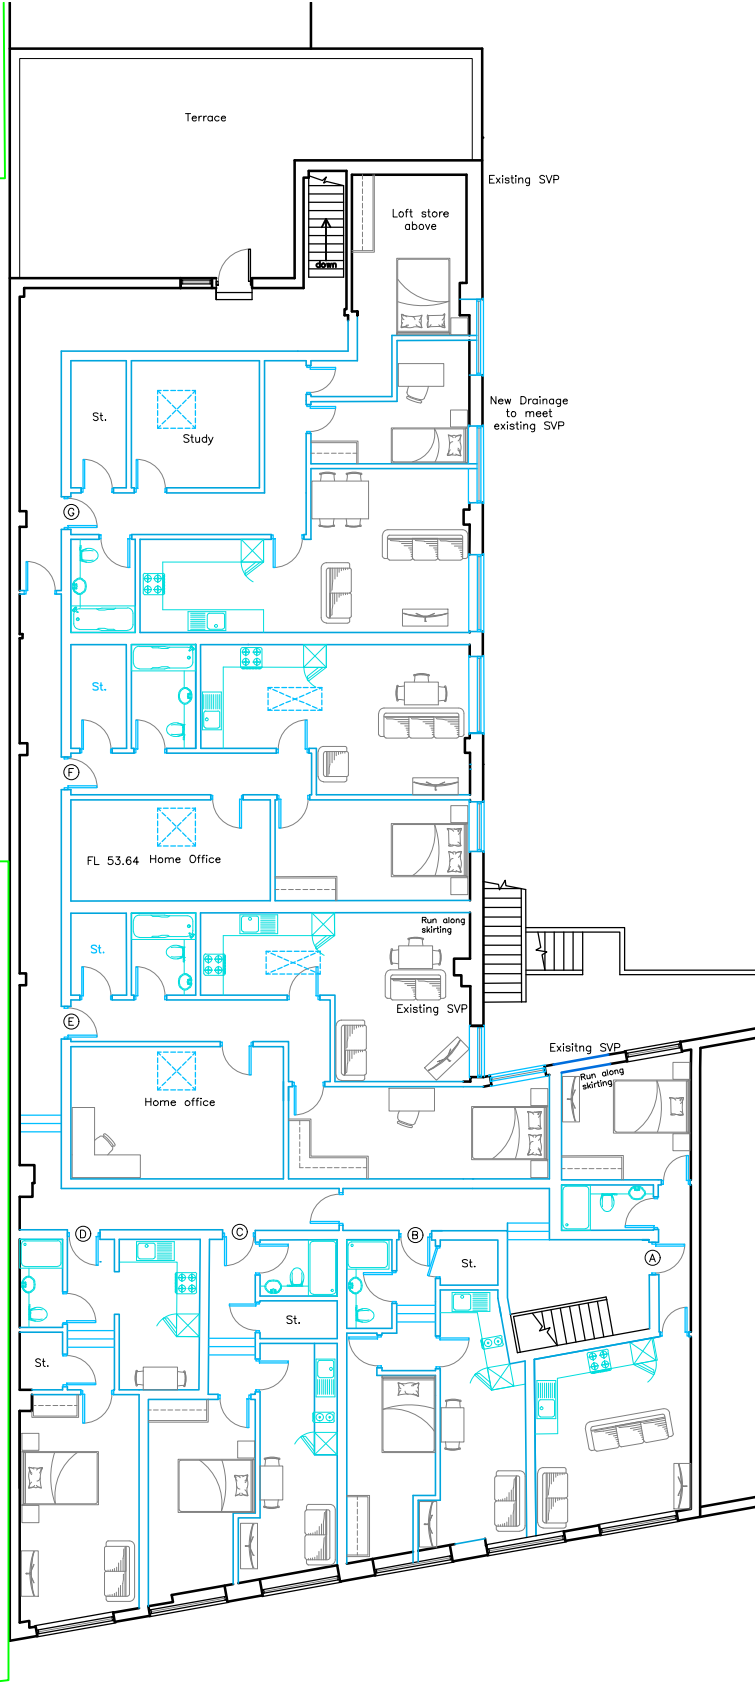

Proposed First Floor 1:200

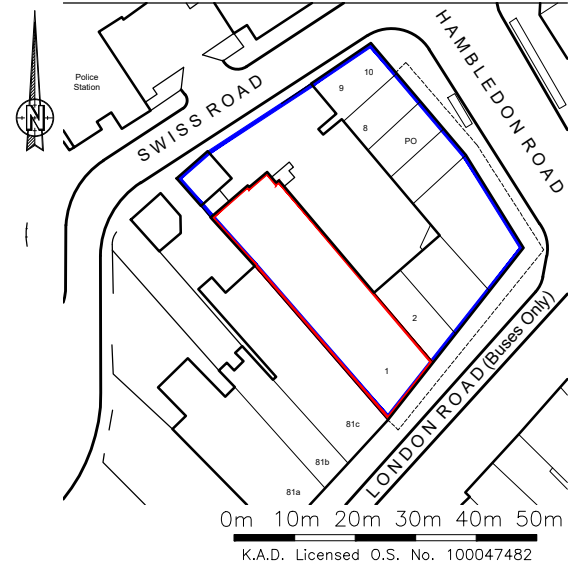

Location Plan 1:1250

- Flat 1 37m2
- Flat 2 37m2
- Flat 3 38m2
- Flat 4 37m2
- Flat 5 79m2
- Flat 6 71m2
- Flat 7 90m2

Rev	Revision	By	Date

KNIGHT Consulting
ARCHITECTURE · SURVEYING · PLANNING
admin@knight-consulting.co.uk

First Floor Unit 7
The Quarterdeck
Port Solent
PO6 4TP
T: 01489 660194
www.knight-consulting.co.uk

Client

WD KING GROUP

Project

**CLOCKHOUSE
WATERLOOVILLE
PO7 7HE**

Drawing

PROPOSED FLOOR PLAN

Scale	Date
1:200@A4	APRIL 2025

Project no.	Sequential	Bldg/Floor	Detail	Rev
KC	04	A	PP	.