



NOTES:
Dimensions must not be scaled off this drawing.
Work to figured dimensions in all cases.
The Contractor shall be responsible for checking all dimensions. Any discrepancy to be checked with architect before work proceeds.
This drawing is the copyright of Shore Prior

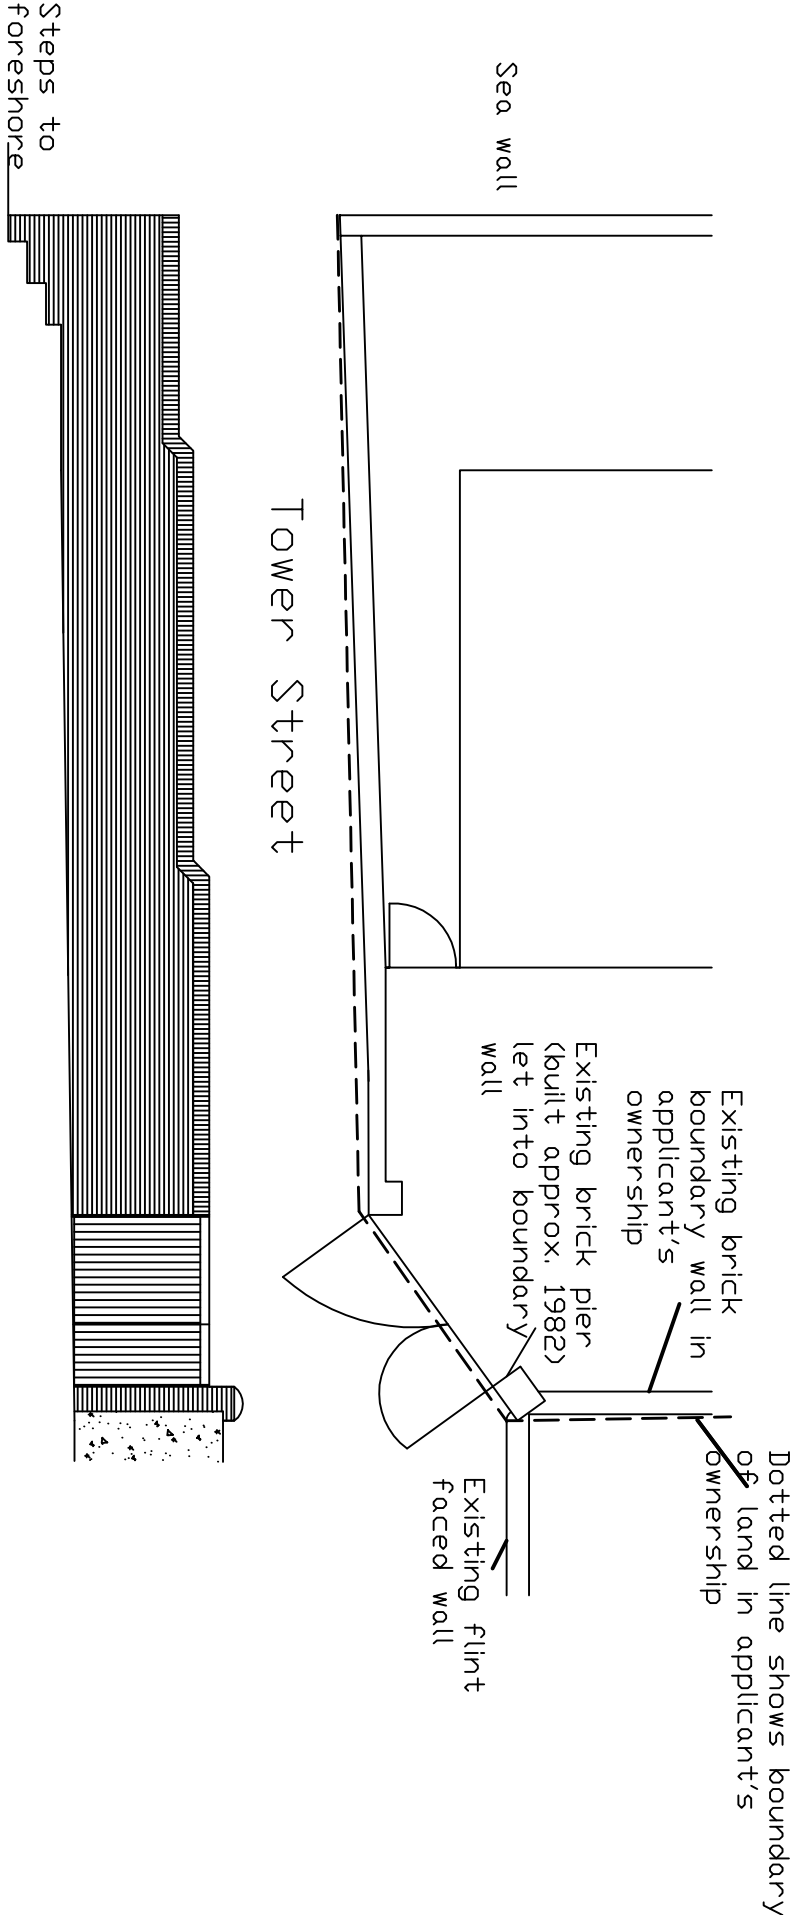

Elevation and plan of existing boundary wall to tower street.

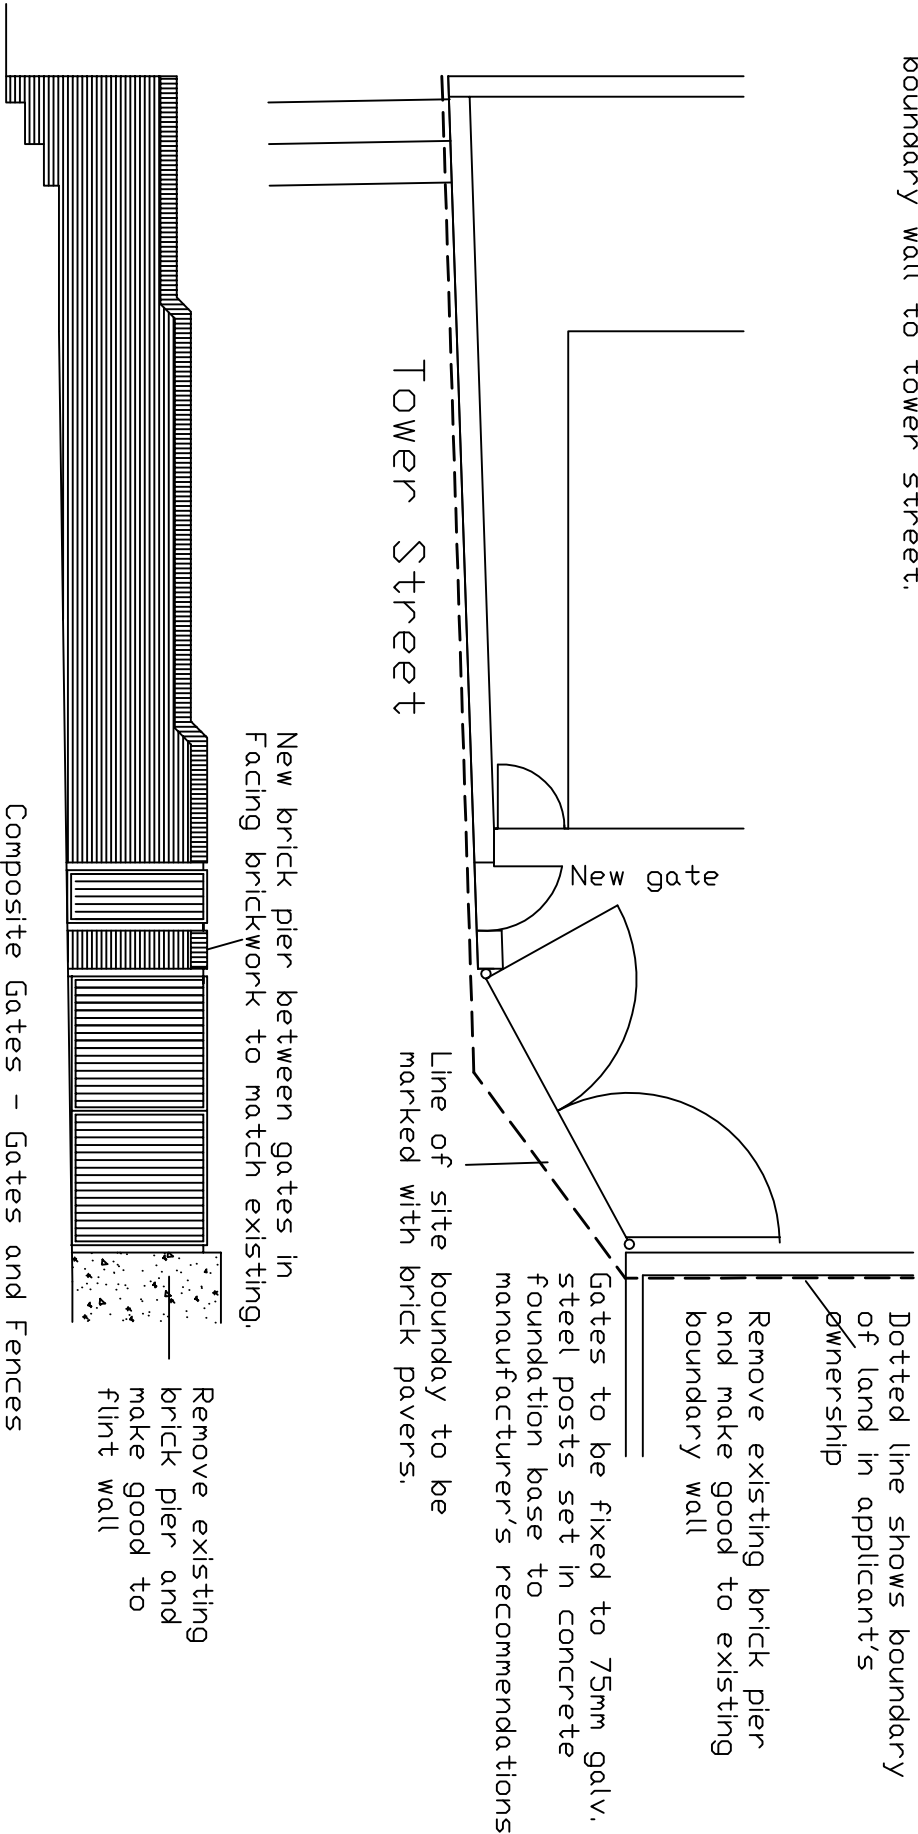

Composite Gates – Gates and Fences UK, York Composite Driveway Gates or similar approved Timber effect finish, 4000mm wide. New personnel gate to match 850mm wide. Both gates to be electrically powered

Elevation and plan of proposed boundary wall to tower street.

Shore Prior

Chartered Architects and Town Planners
Tel. nos. 01482 631395,
m.07796836189

Project:

Proposed Alterations to
25 Tower Street
For Mr and Mrs R Kennett

Drawing:

Existing and Proposed Plans and
Elevations of Boundary Wall

Scale:

1:100 at A3

Drawn By:

WMP

Date:

16th 21

Project N°:

271

Drawing N°:

()09

Revision:

A