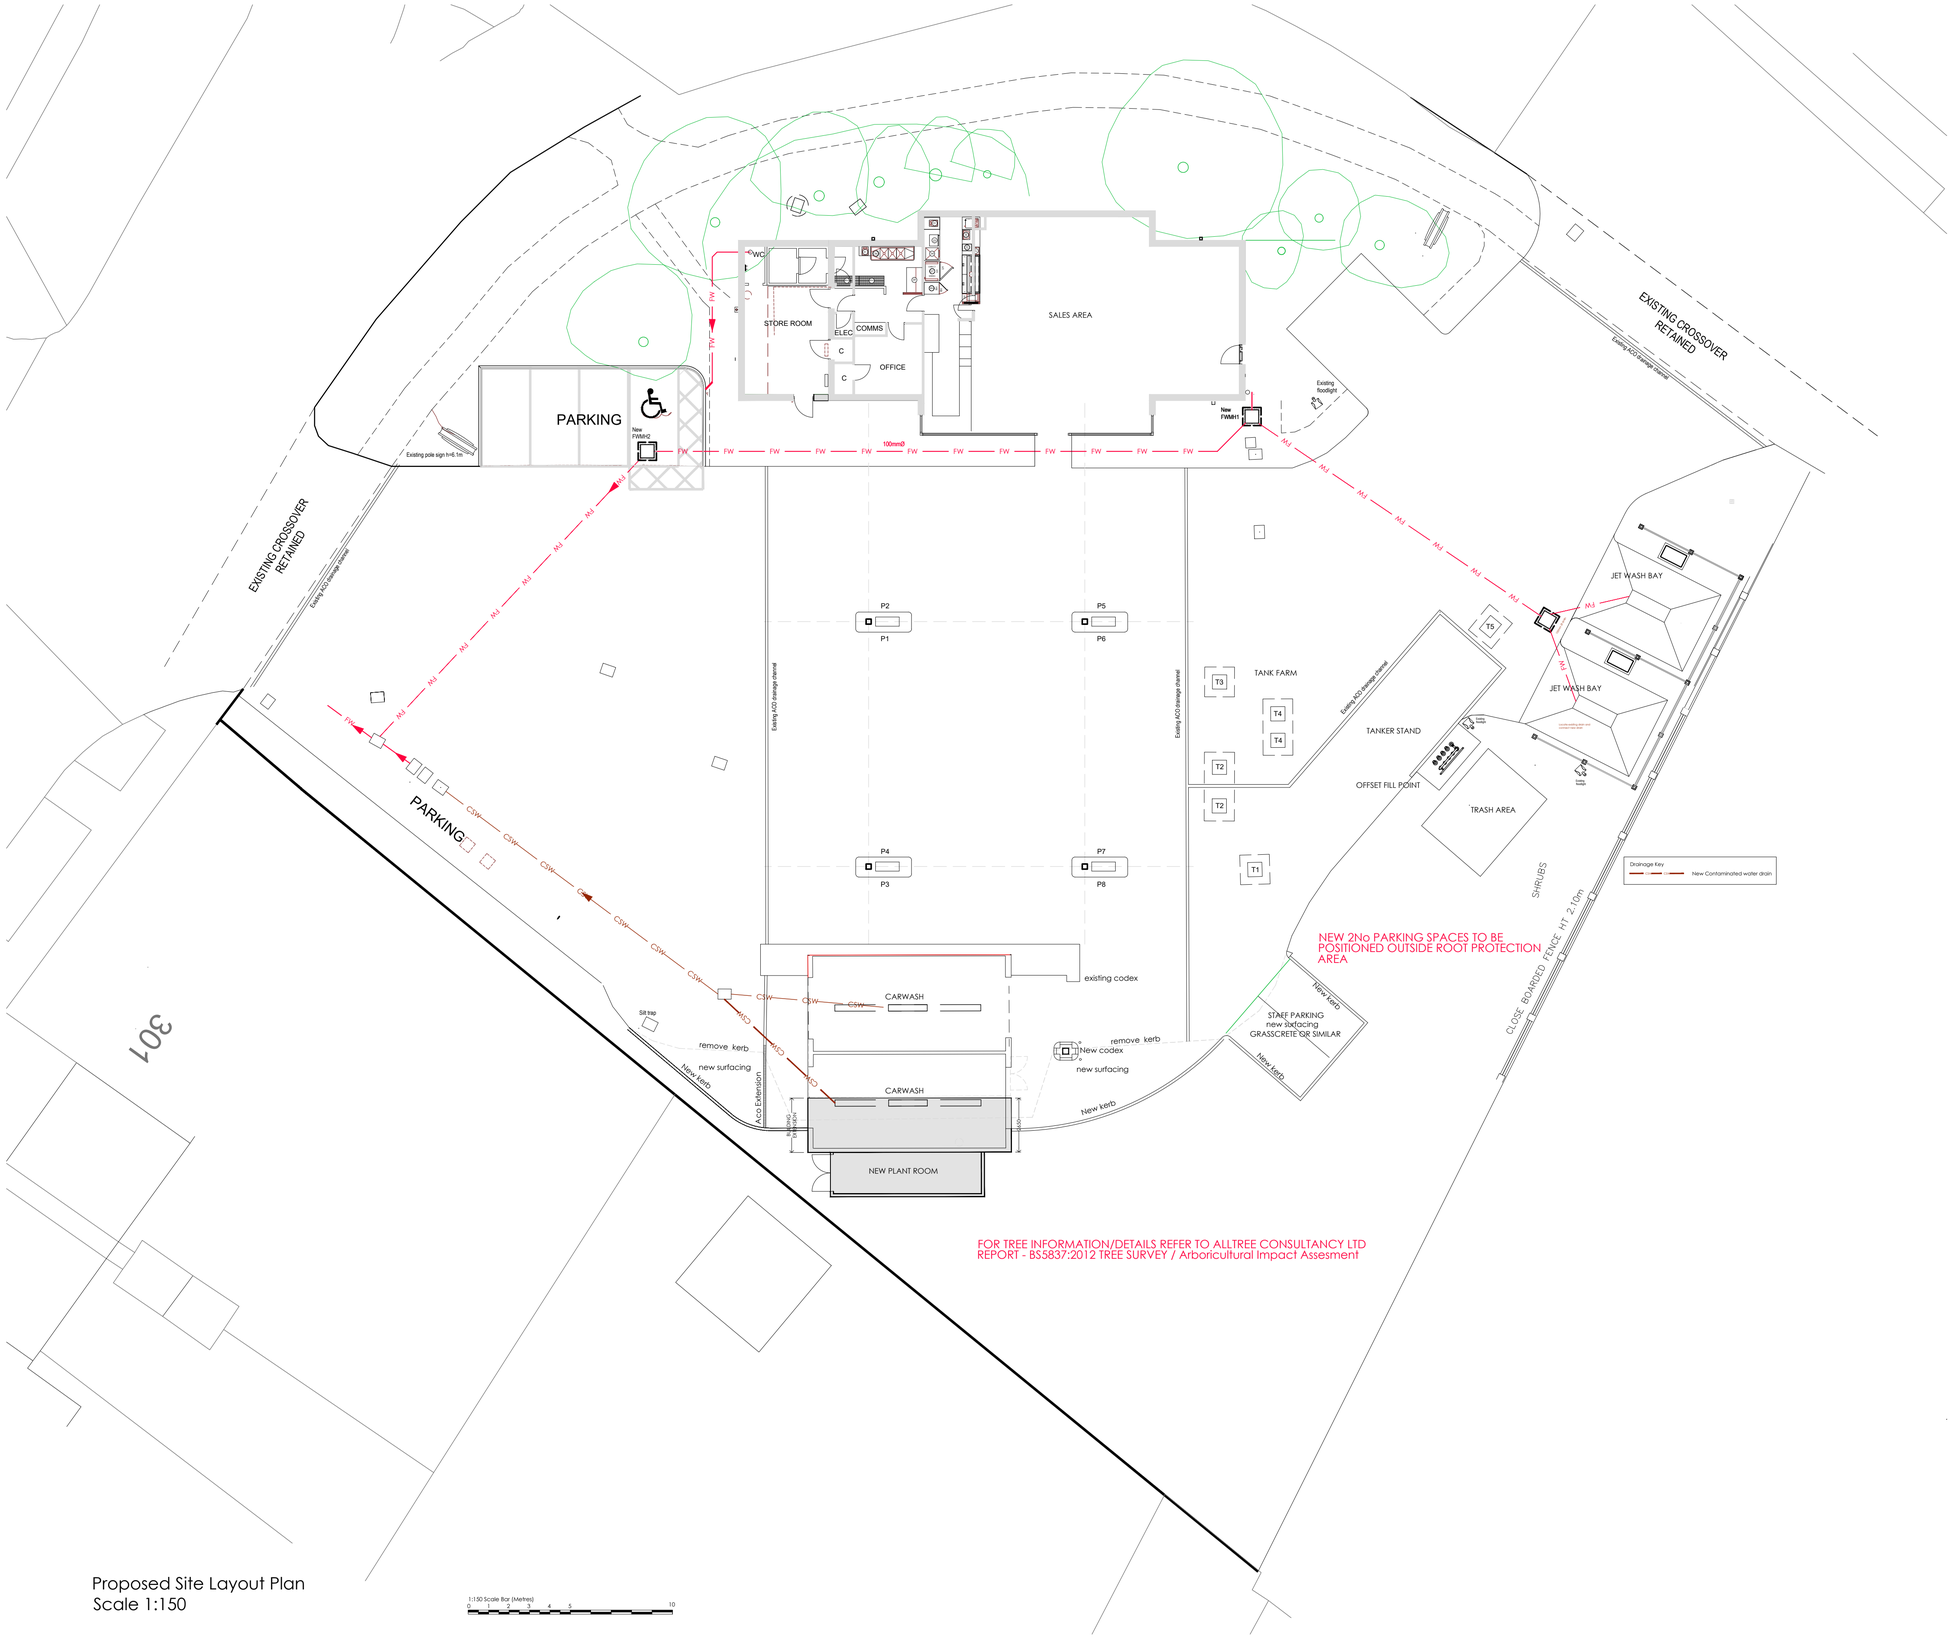

Proposed Site Layout Plan
Scale 1:150

Revision	Date	Description
A	21-07-25	Updated

Client:
TANKERFORD

Project:
Park Lane service Station, Park Lane,
Bedhampton, Havant, Hants, PO9 3HQ

Drawing Title:
Proposed Site Layout Plan indicating
new car wash arrangement

Scale:	Date:	Drawn By:
1:150@A1	JUNE-2025	JAD

Drawing Number:	Revision:
2024-P35-PLG-02	A

CProject

CProject Ltd: 44 Fox Dene,
Godalming, GU7 1YQ
Telephone: 01483 426650
Mobile: 07831 152509
EMail: steve@cproject.co.uk