No.37 Fourth Avenue, Havant, Hampshire, PO9 2QU.

NOTES:
The contractor, sub-contractor or supplier is to check all relevant dimensions, levels, existing structure and materials together with existing service runs prior to commencing the works.
ANY DISCREPANCIES ARE TO BE BROUGHT TO THE ATTENTION OF THE ARCHITECTURAL DESIGNER.
© This drawing is copyright and may not be copied, traced, altered or reproduced without the express written permission of the Architectural Designer.

Existing West Elevation 1:100 @ A3

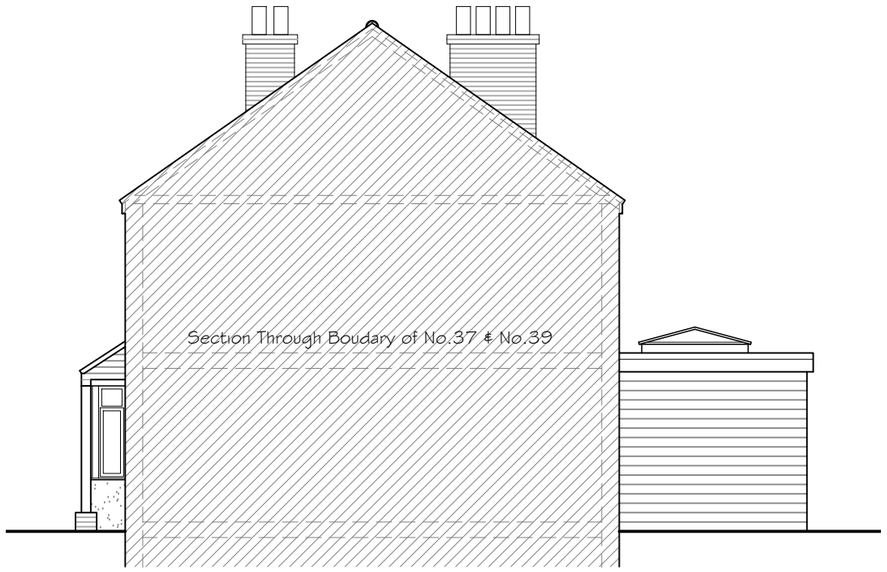

Existing Sectional South Elevation 1:100 @ A3

Existing East Elevation 1:100 @ A3

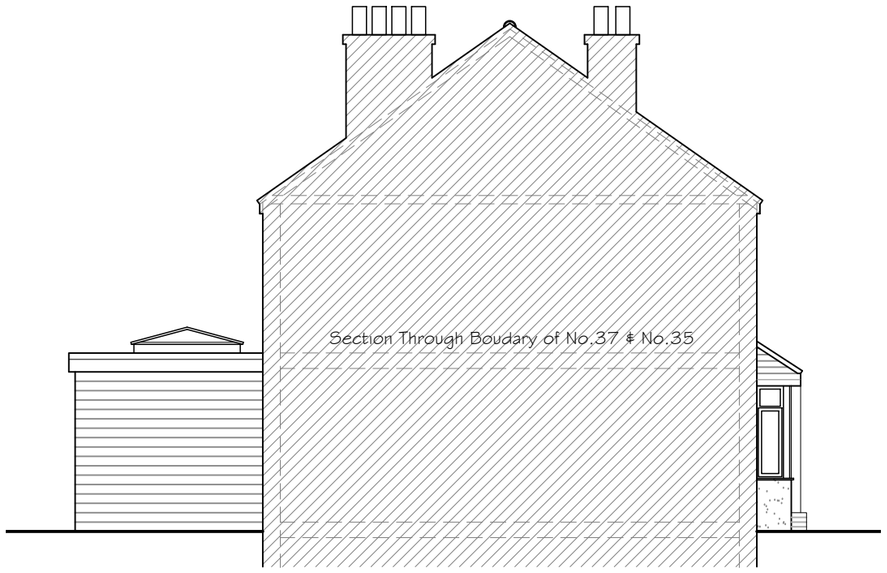

Existing Sectional North Elevation 1:100 @ A3

Metres
0 1 2 3 4 5
Scale 1:100

L.M.D. Designs Ltd.
Architectural Design Services
4 Foxcombe Close, Swanmore,
Hampshire, SO32 2UJ.
Tel: 07876 712622
Email: Lmdarchitecture@aol.com

Job Title
Proposed Loft Conversion at No.37 Fourth Avenue, Havant, Hants, PO9 2QU.

Client
Mr & Mrs M. Nye

Drawing Title
Planning
Elevations
Existing

CAD REF: 2251018-37-Fourth-Ave.dwg Scale 1:100
Drawn SLV Amended Checked Date Jun '25
Job No. 2251018 Drg. No. 103 Rev.