



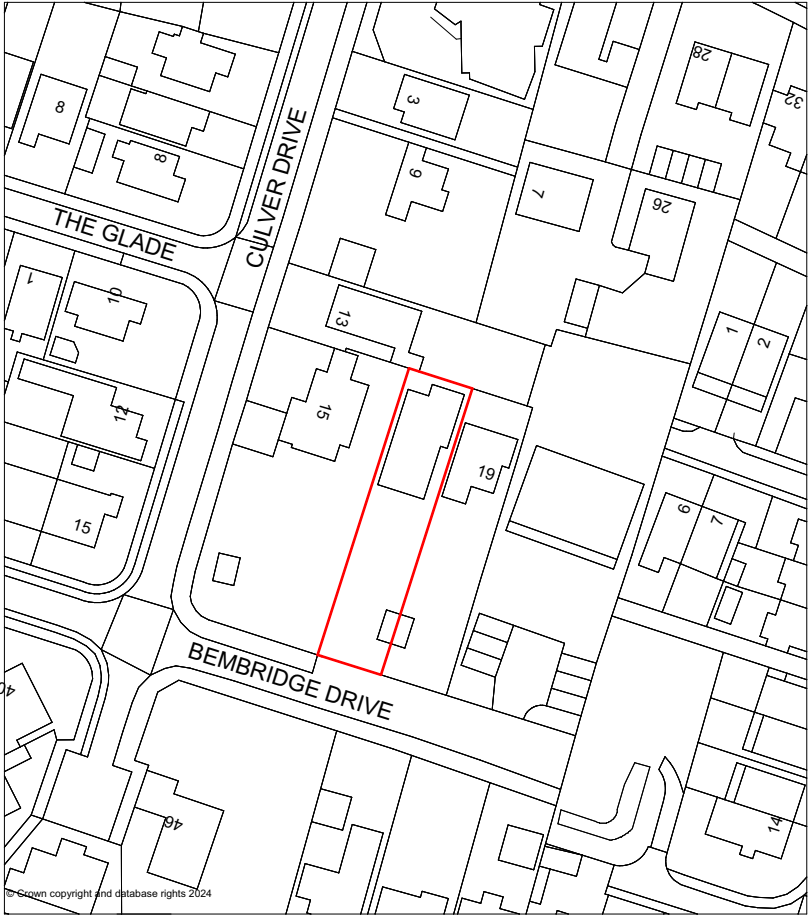

Plan Number: TQRQM25161232534541
Map Produced for: J Johns
OS Licence number: 100042766
Date Produced: 10-06-2025

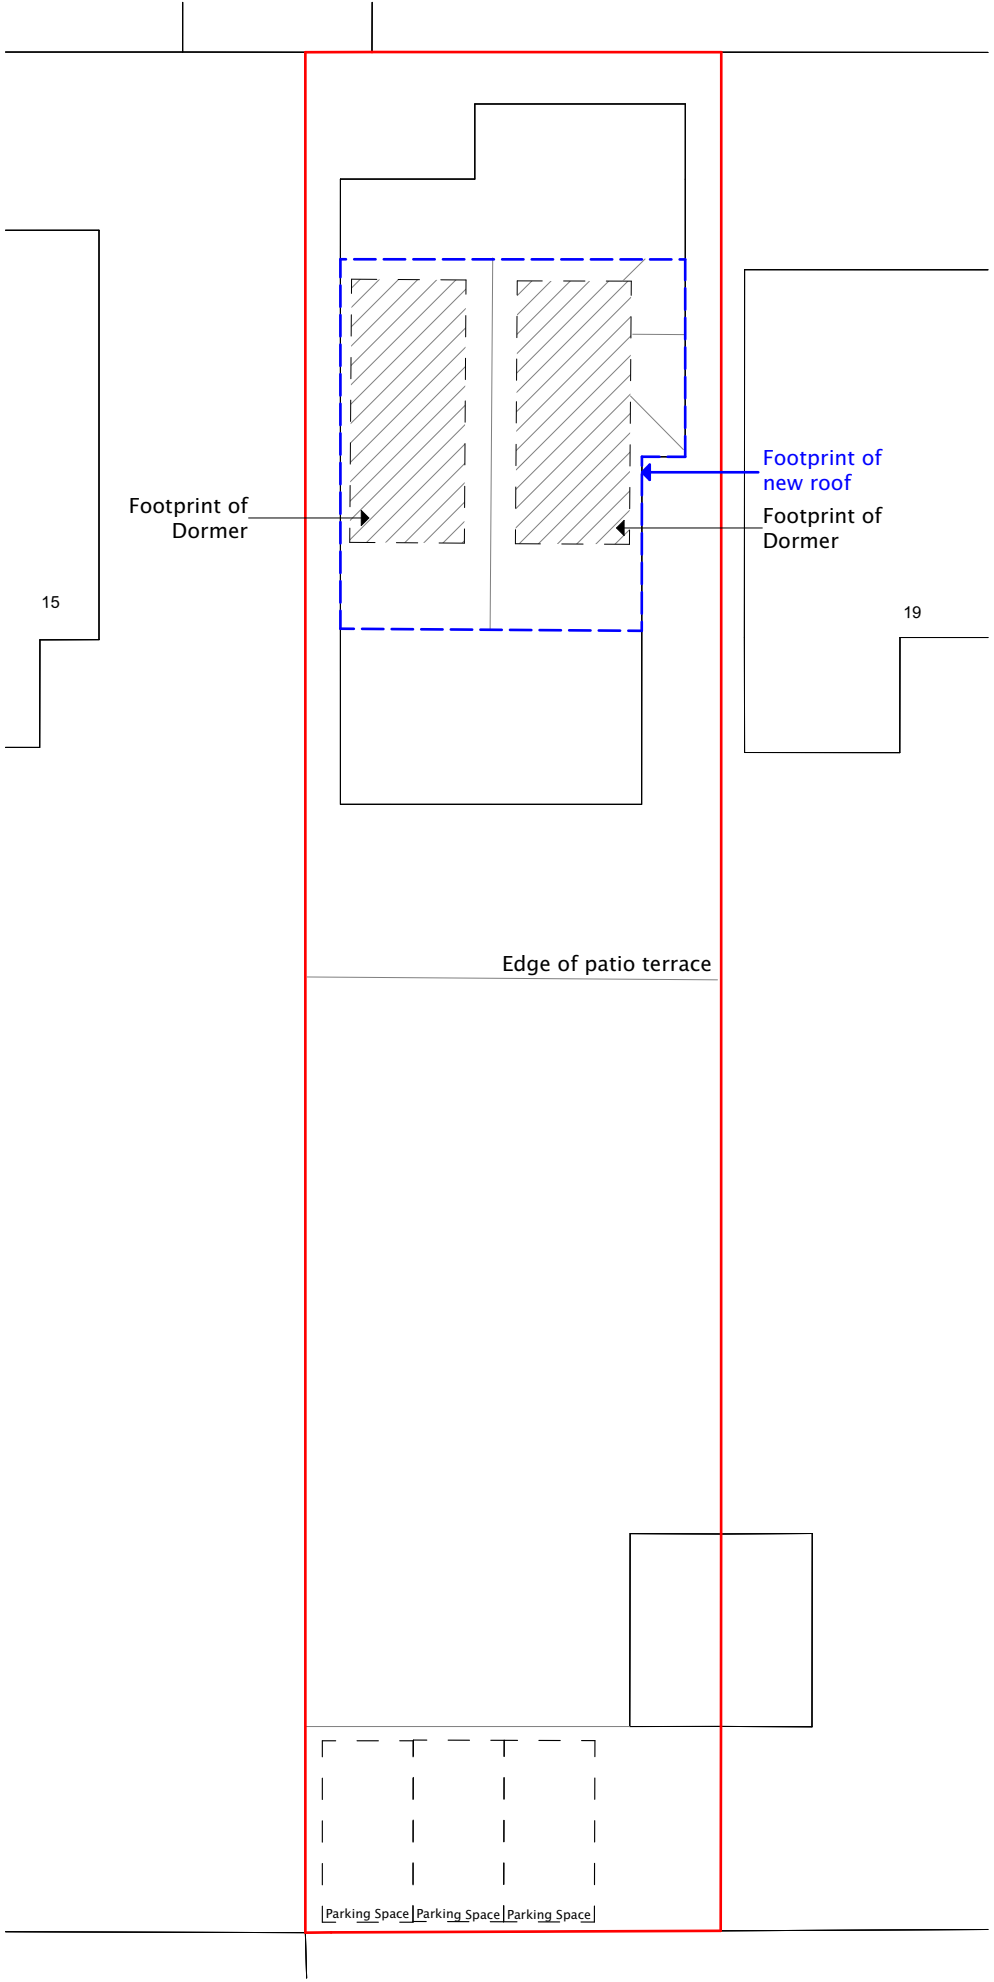

Block Plan
1:200

Design information is work in progress and subject to detail development & Client approval. Dimensions must be checked on site with any discrepancies reported to the Architect for confirmation prior to any construction. Costings should not be finalised until approval /confirmation by relevant authorities and Client. This drawing does not indicate the structural integrity/requirement of existing or proposed works, all alterations must be confirmed by a qualified structural engineer.

Rev	Date	Description	CLIENT J Johns PROJECT 17 Bembridge Drive TITLE	DRAWN BY RW DATE 11.06.25 SCALE @A3 1:1250, 1:200	jlrw ARCHITECTURE 25001	100	jlrw.co.uk
-	11.06.25						