


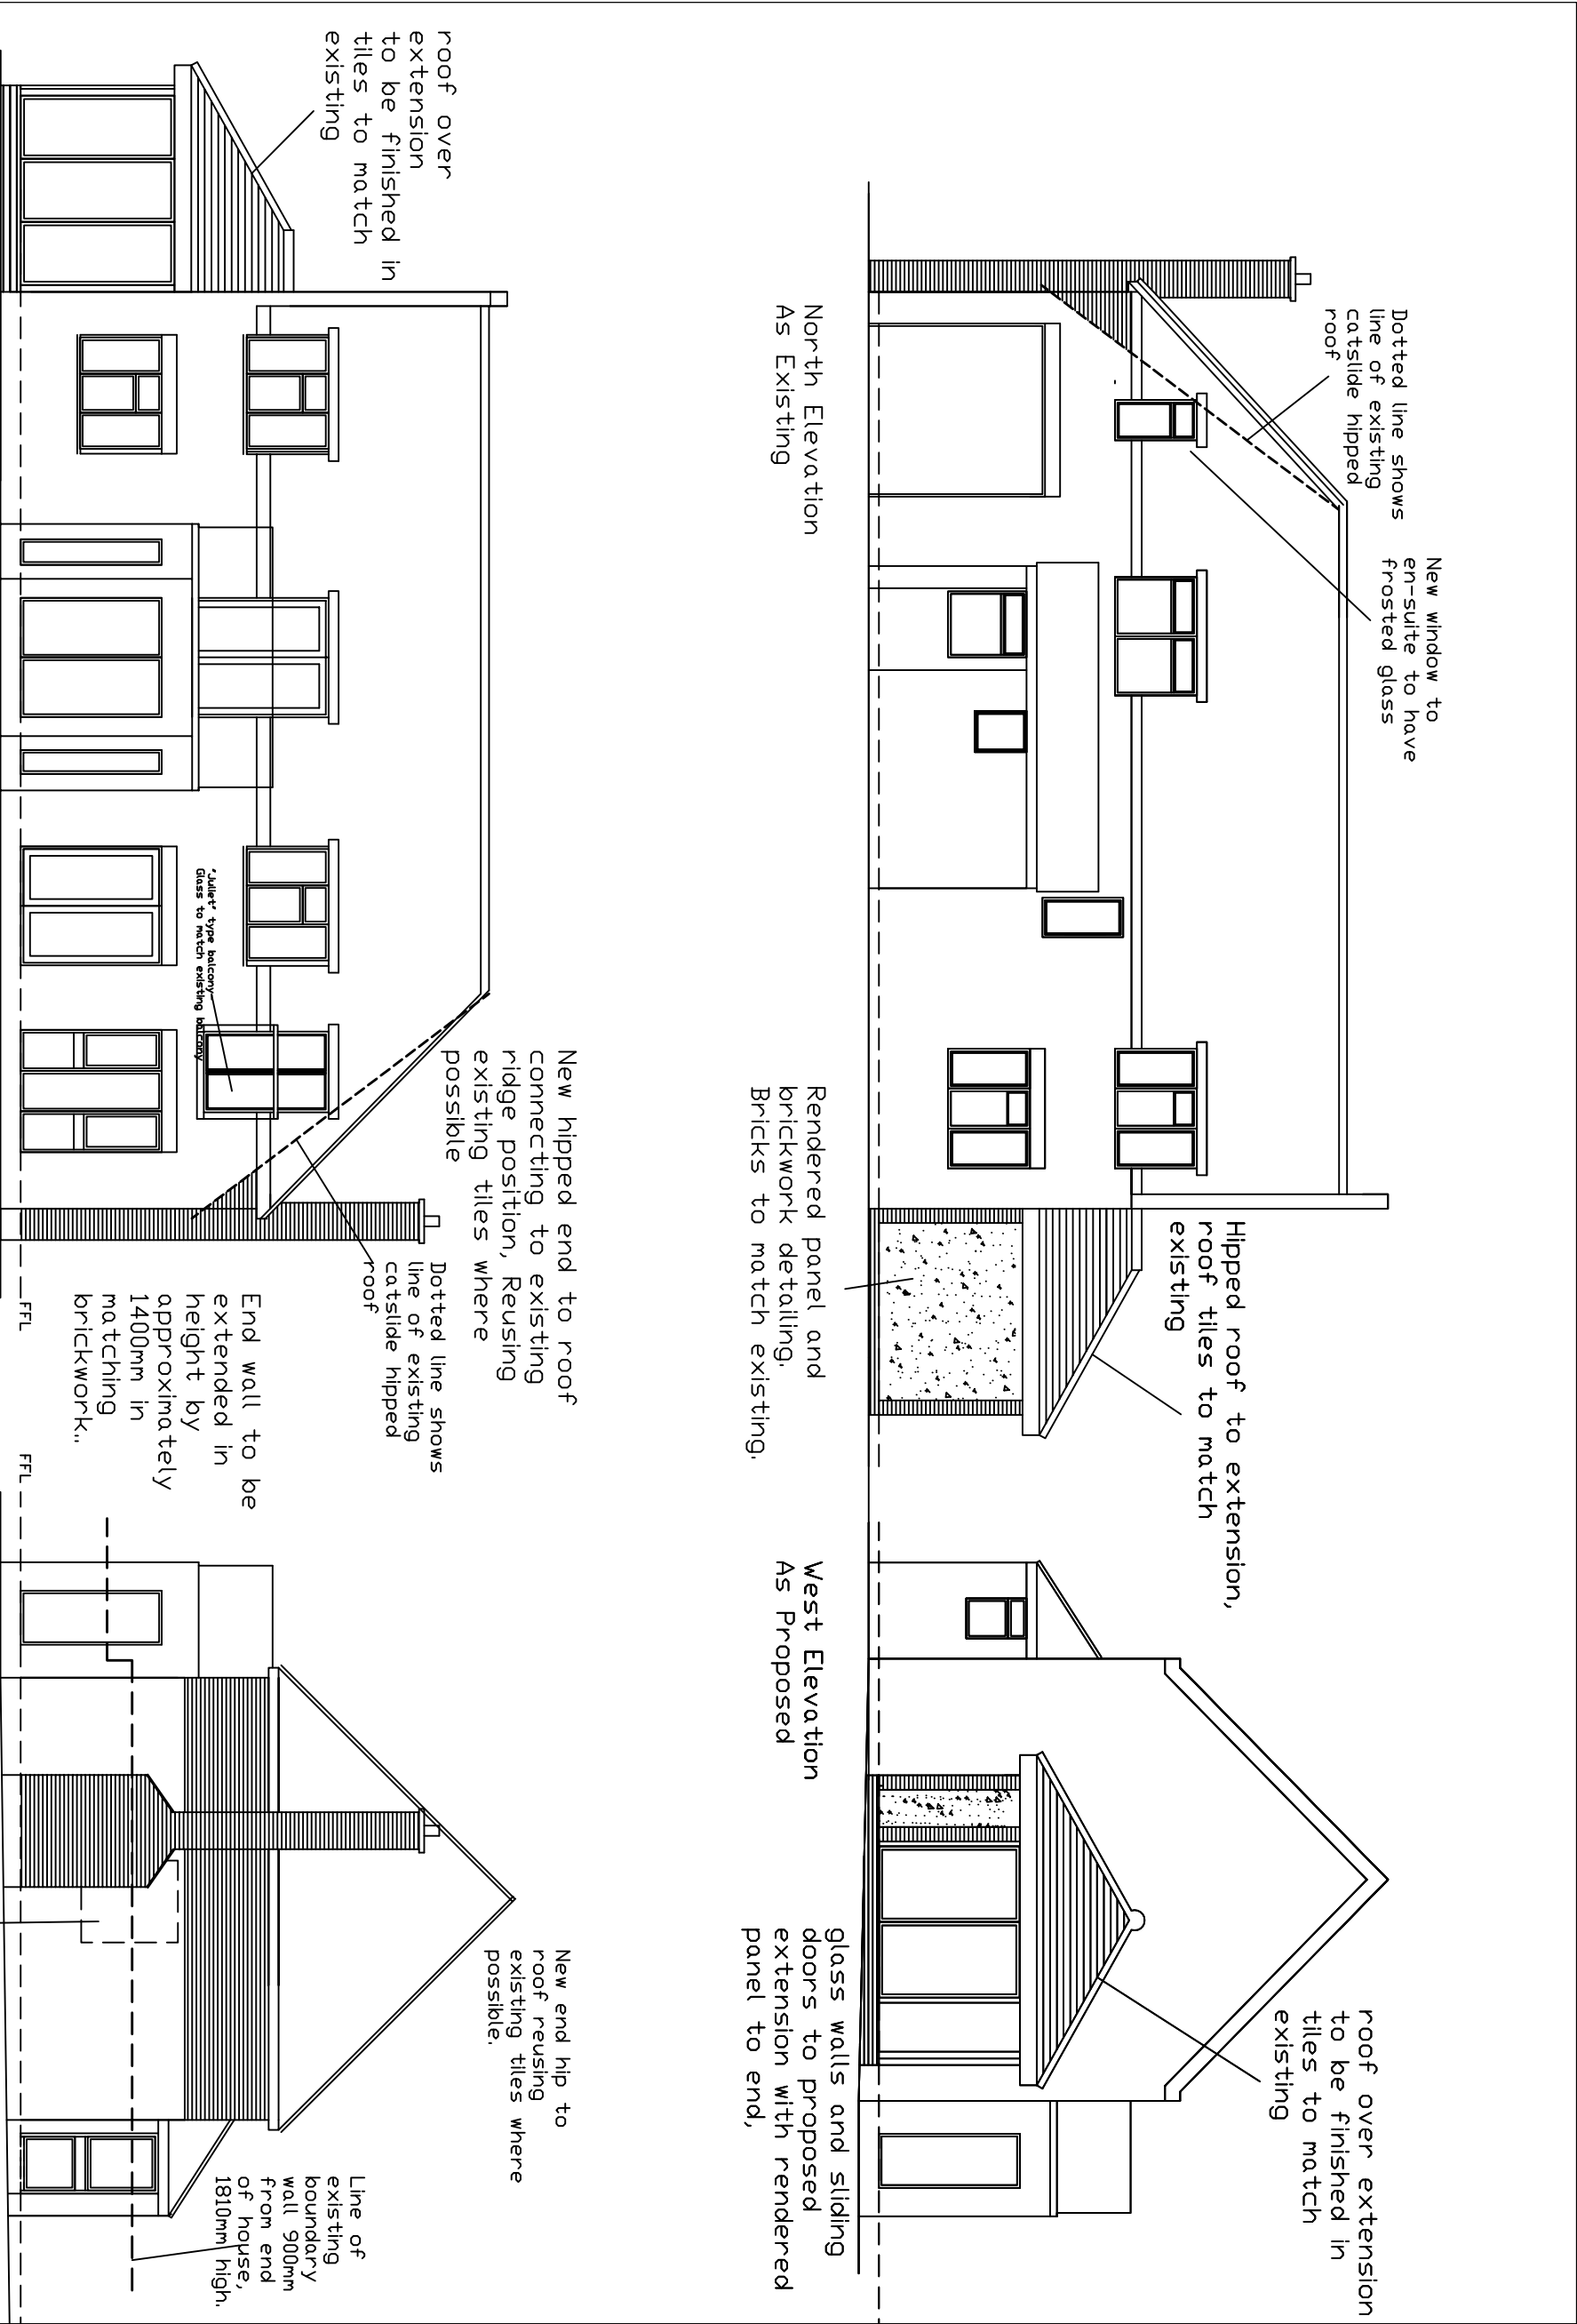

NOTES:

Dimensions must not be scaled off this drawing. Work to figured dimensions in all cases.

The Contractor shall be responsible for checking all dimensions. Any discrepancy to be checked with architect before work proceeds.

This drawing is the copyright of Shore Prior

Shore Prior
Chartered Architects and Town Planners
Tel. nos. 01482 631395 and 07747114071

REV	REMARKS	DATE	BY

Project:
Alterations to
25 Tower Street Emsworth
for Mr and Mrs R Kennett

Drawing:
Proposed elevations

Scale: 1:100 ● A3

Drawn By:	Date:
Project N°:	Drawing N°:
271	() 07
Revision:	2024