



198 London Road, Waterloo

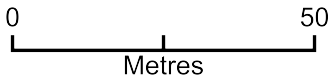

Plan Produced for: Applecore PDM
Date Produced: 12 May 2025
Plan Reference Number: TQRQM25132104740247
Scale: 1:1250 @ A4

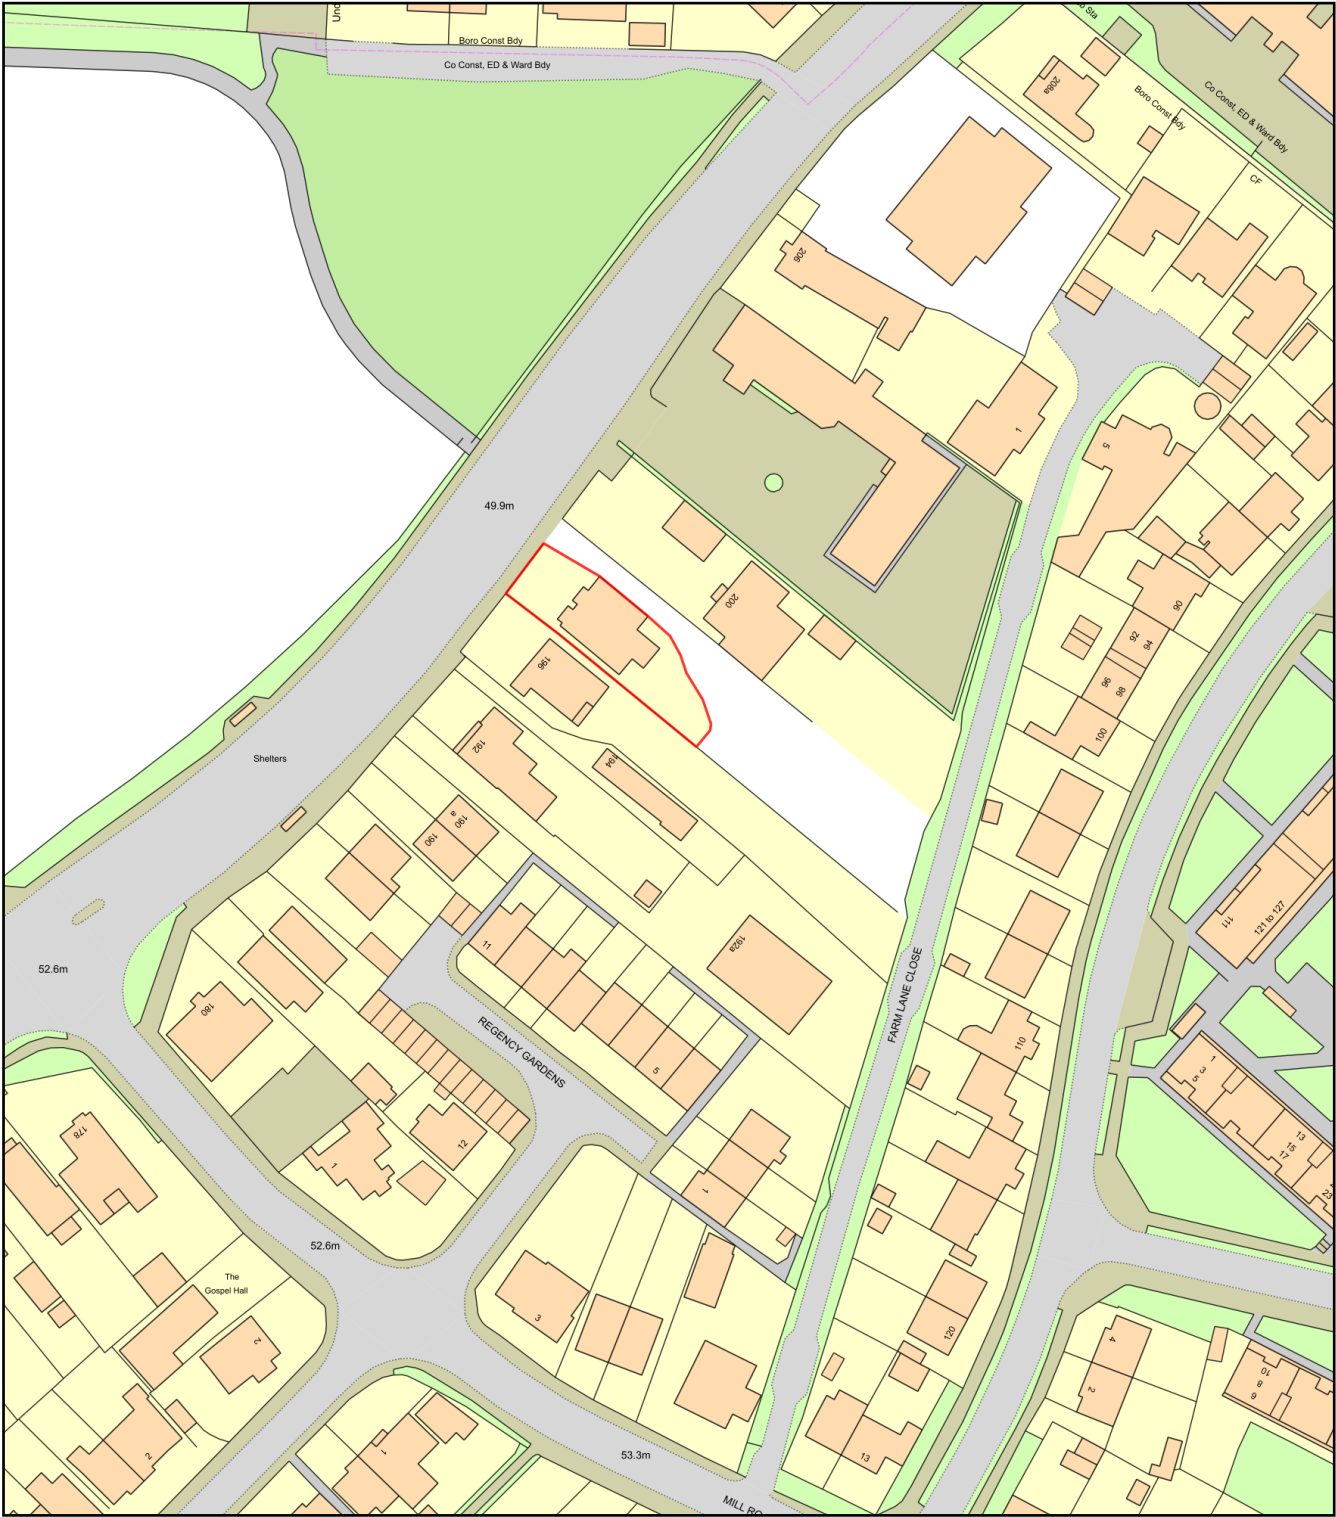