


Existing Elevations
& Floor Plan

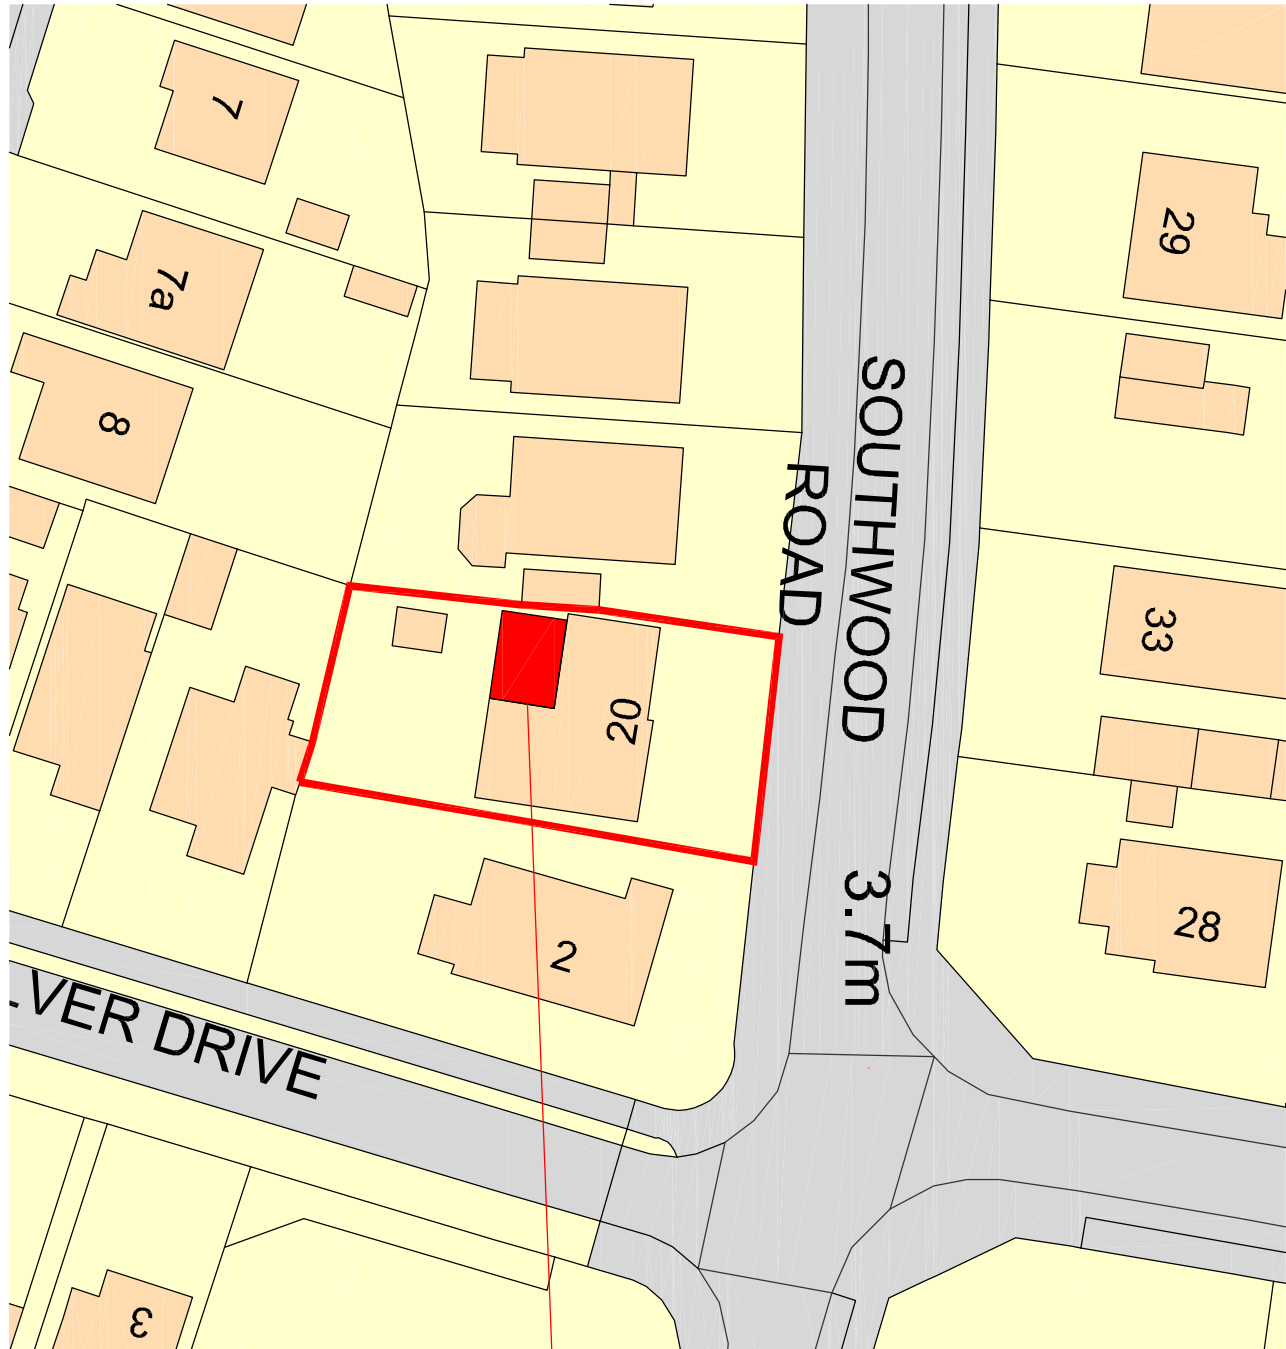

PROPOSED SINGLE STOREY REAR
EXTENSION AND ROOF EXTENSION


South Elevation

North Elevation


West Elevation

Proposed Elevations
& Floor Plan


South Elevation

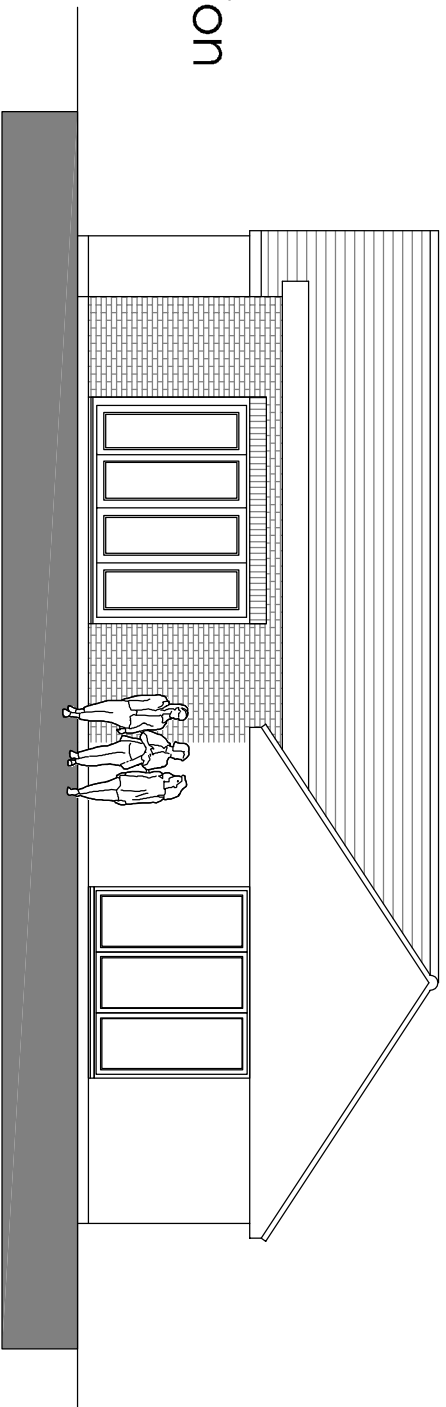


North Elevation

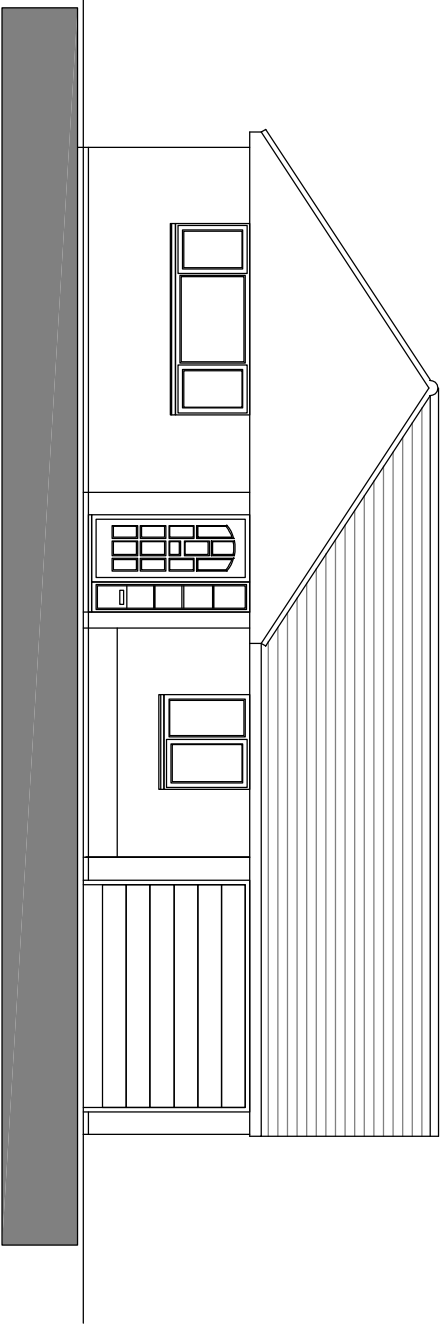


Floor Plan

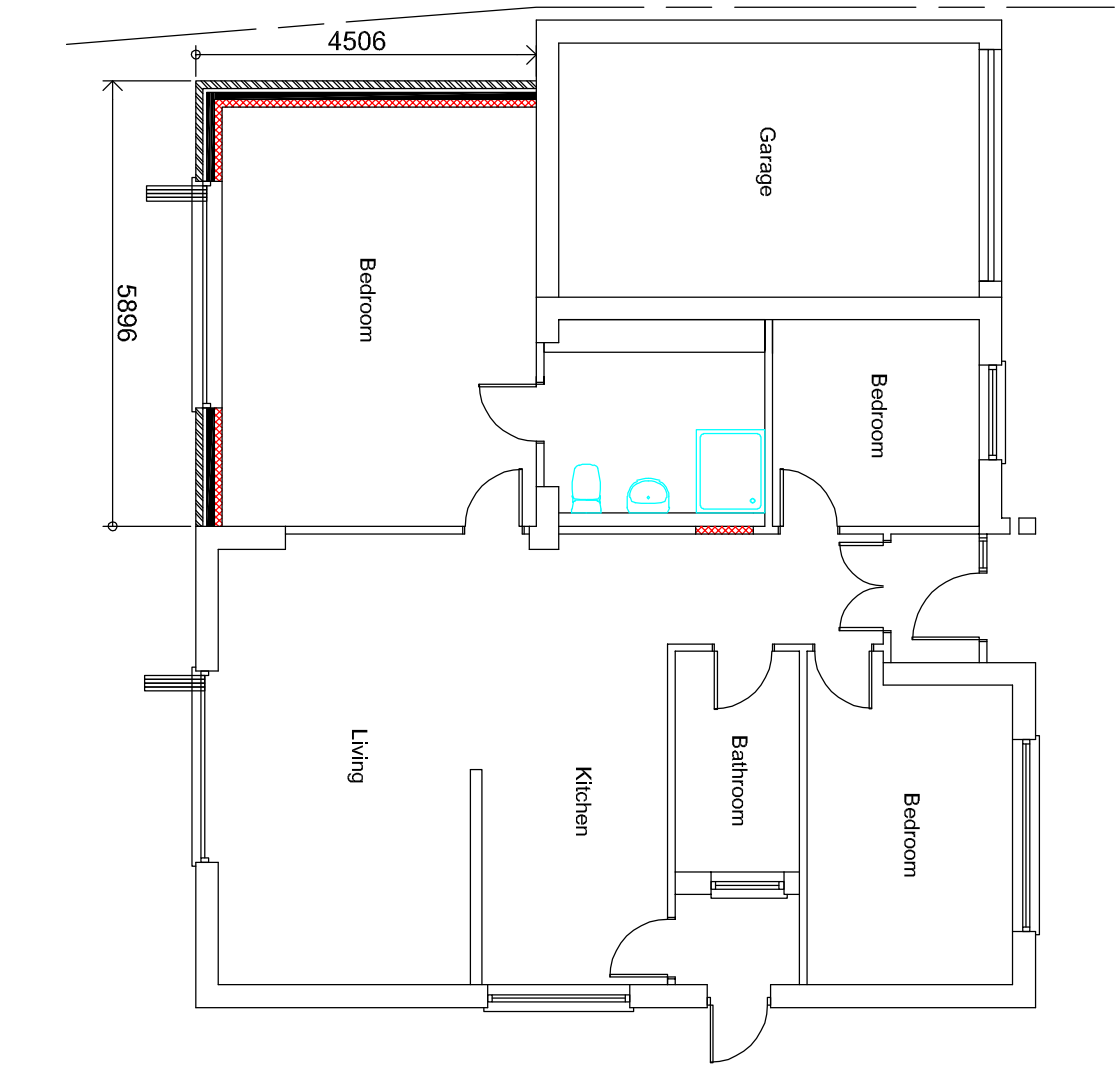


West Elevation

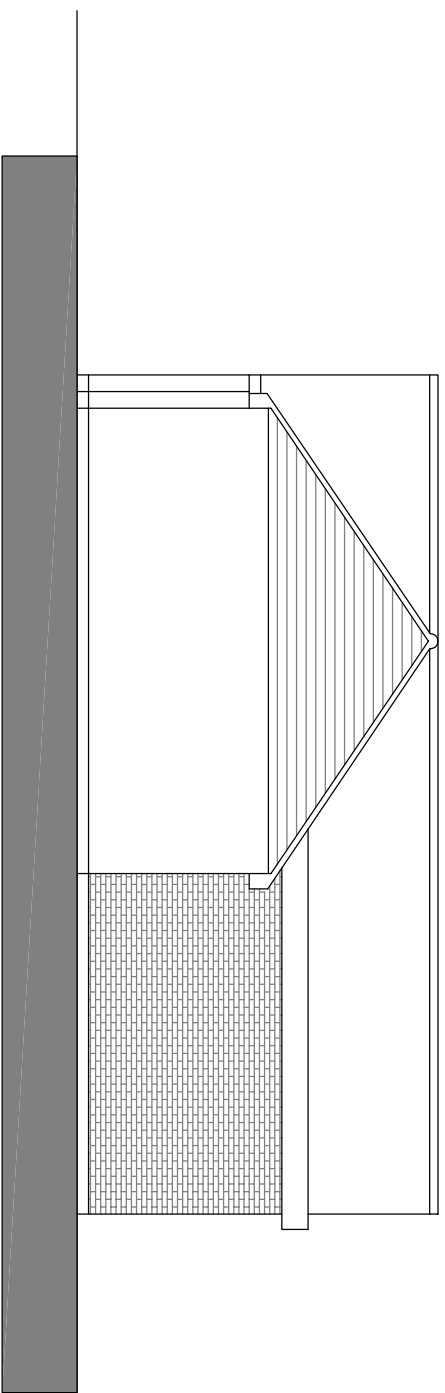

Floor Plan

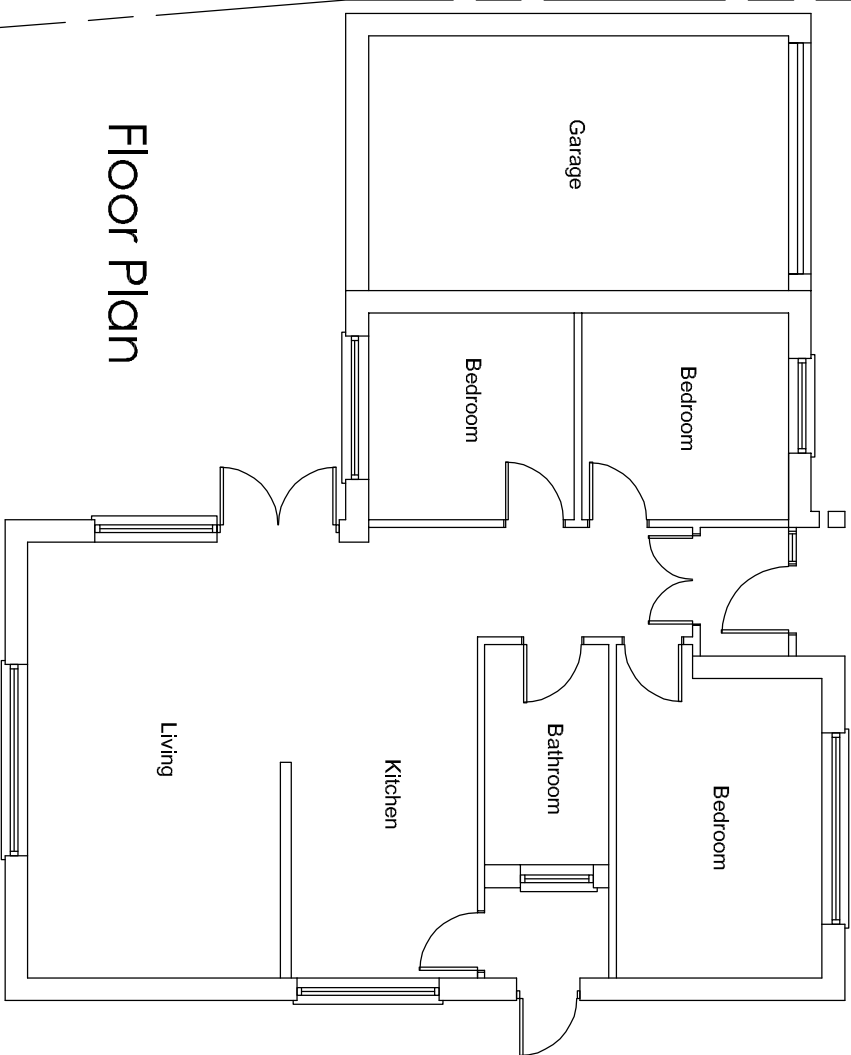

Ordnance Survey (c) Crown Copyright 2025
All rights reserved. Licence number 100022432

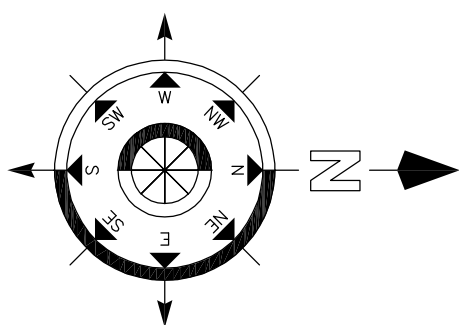

--	--	