



51 daffodil way

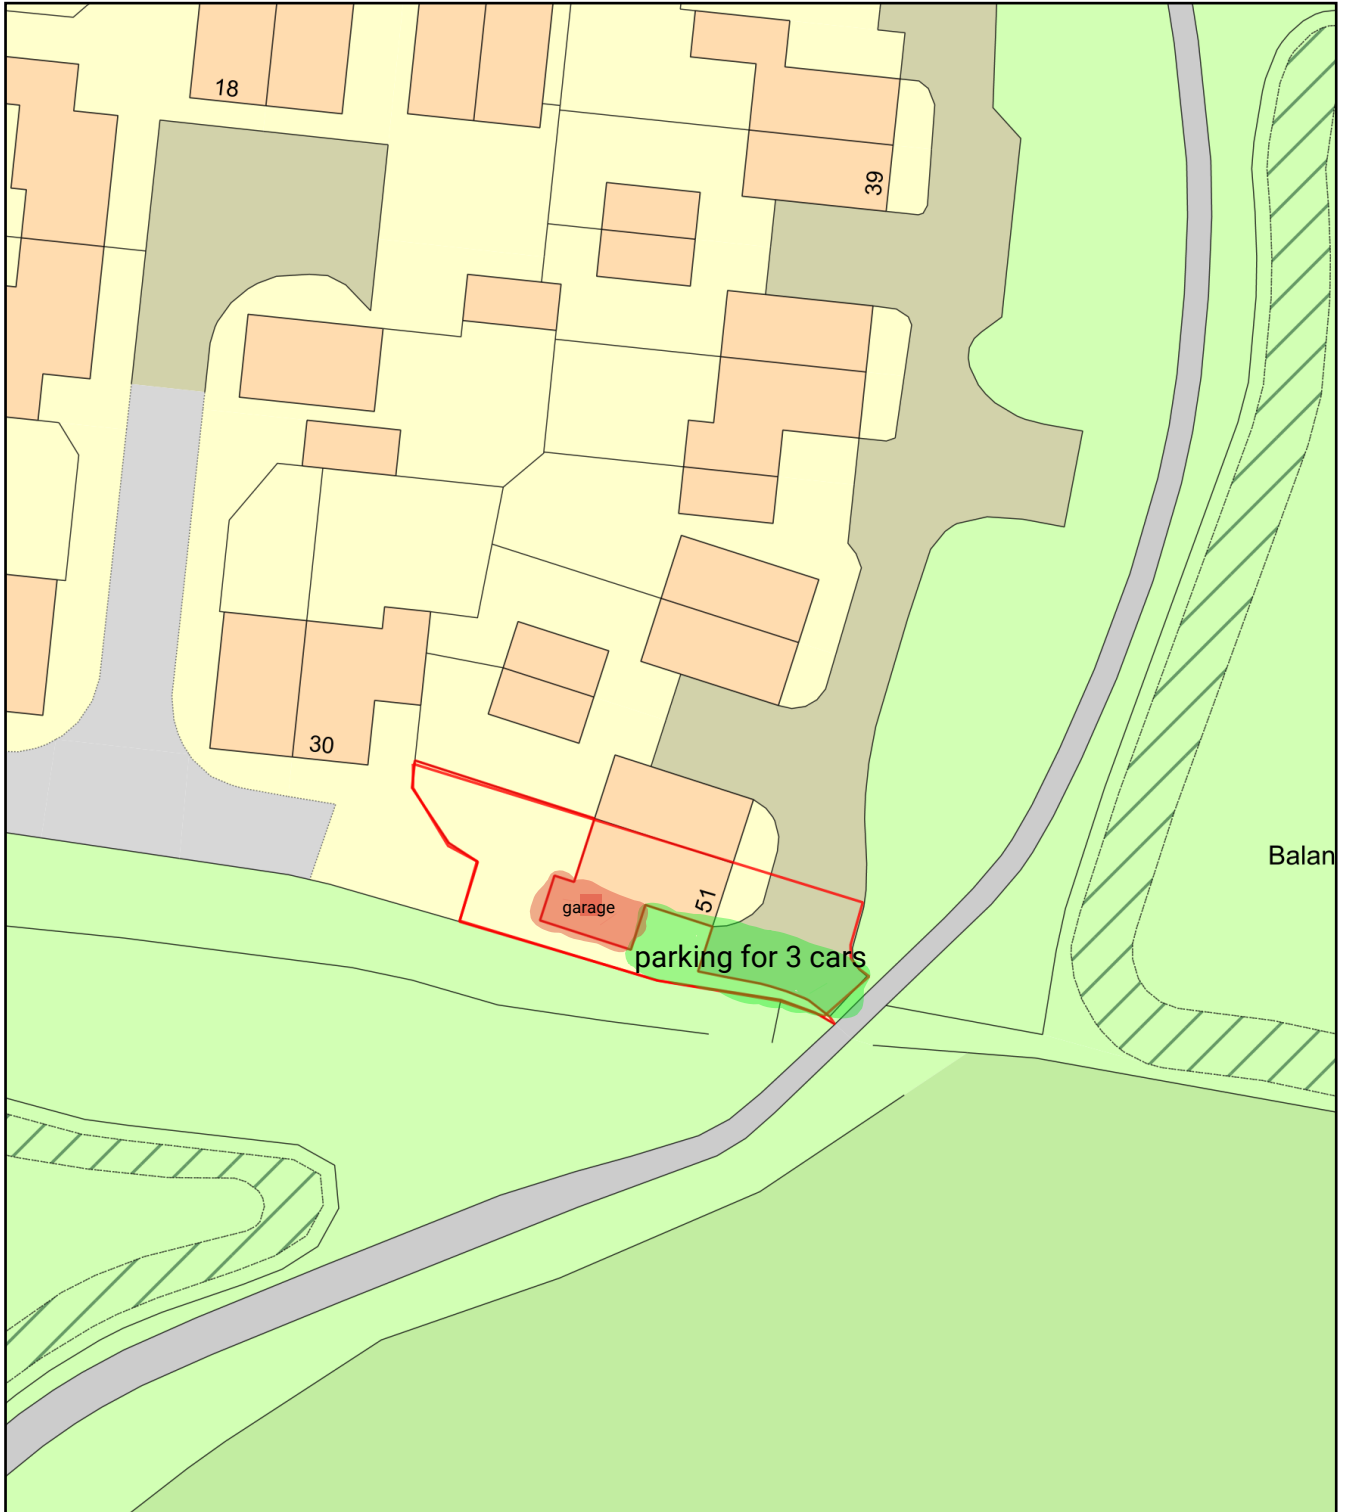

0 20
Metres

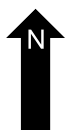

Plan Produced for: Jason Reeve

Date Produced: 21 Jun 2025

Plan Reference Number: TQRQM25172154409980

Scale: 1:500 @ A4