


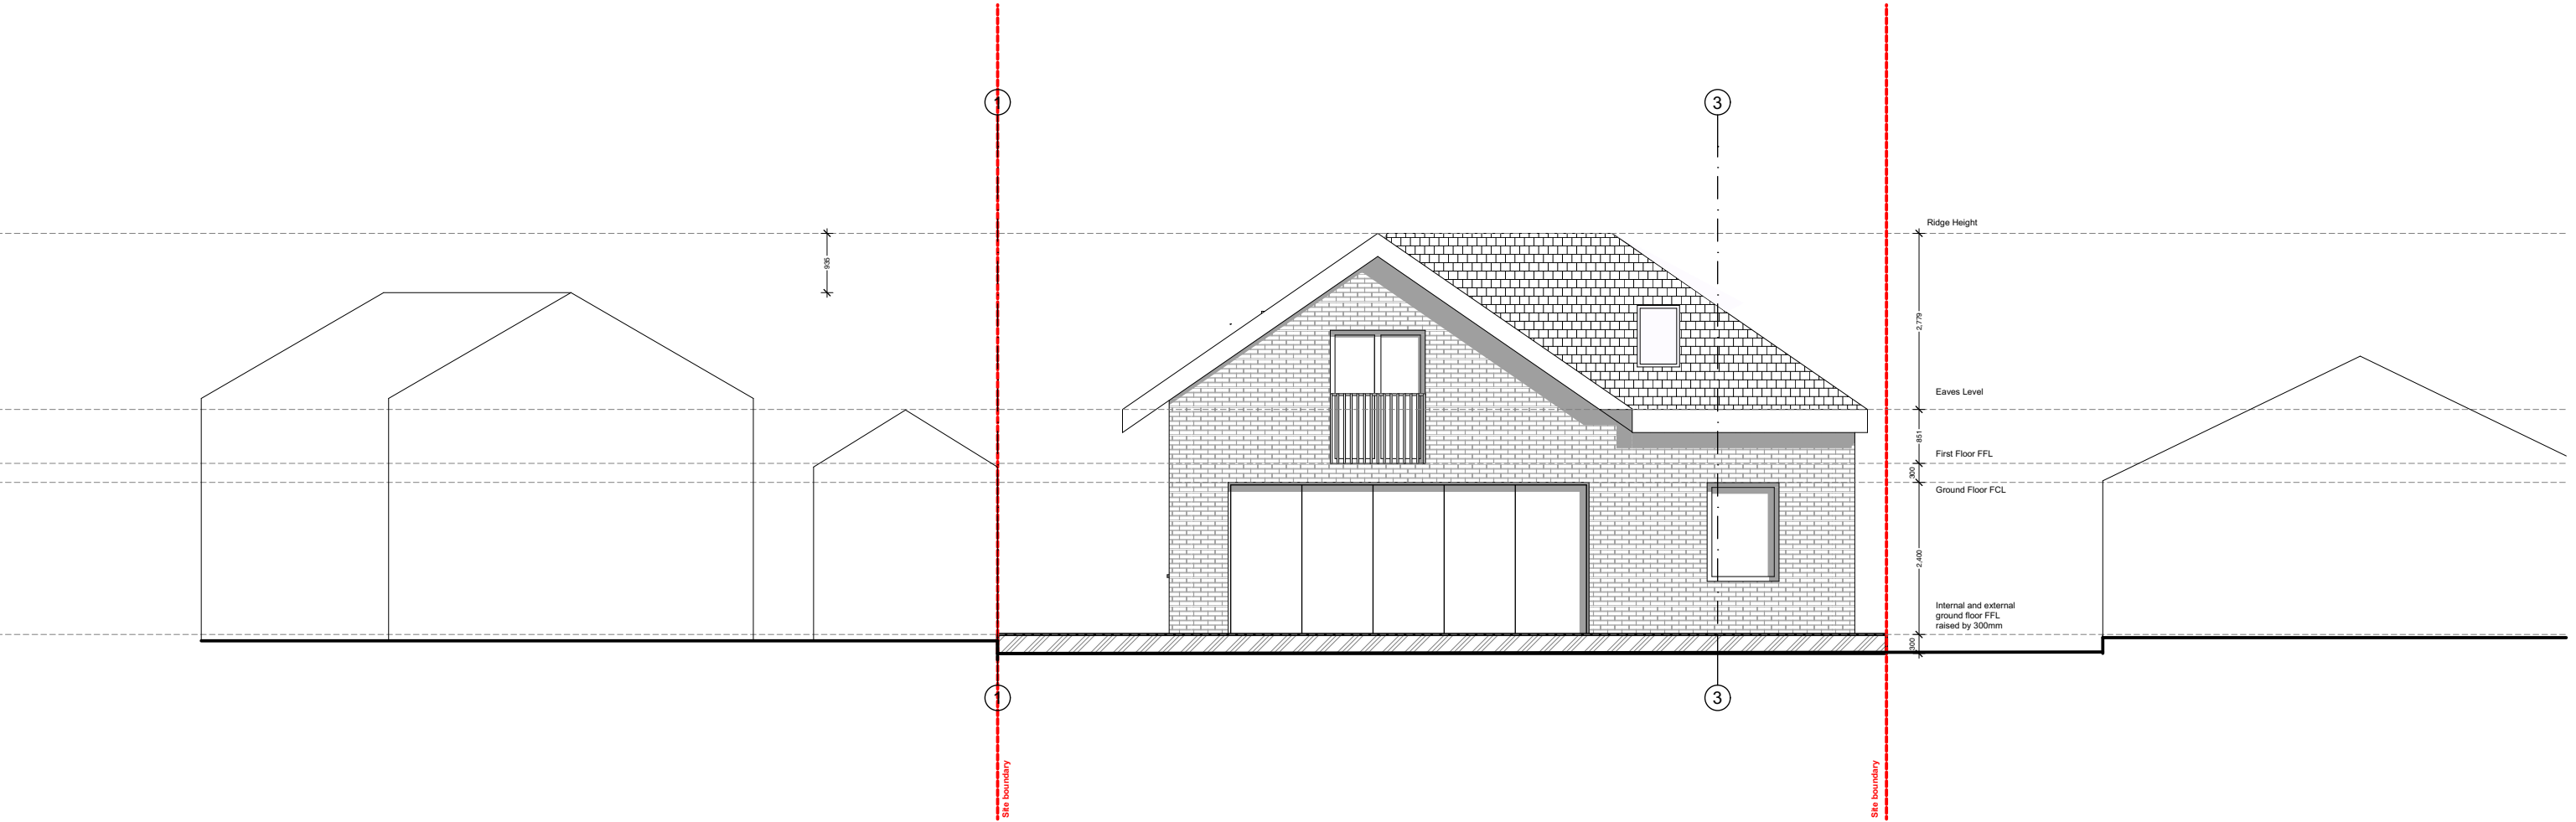

SALT ARCHITECTS

Church Hill Cottage
Itchenor Road
Chichester
PO20 7DL

www.saltarchitects.uk


DO NOT SCALE FROM THIS DRAWING EXCEPT FOR PLANNING PURPOSES

All measurements given are indicative, on site dimensions must be determined prior to the purchaser manufacture of any components. All discrepancies between indicative dimensions given and those measured on site to be brought to architect's attention.

HEALTH, SAFETY AND ENVIRONMENTAL INFORMATION BOX



Notes: This drawing is to be read in conjunction with the risk register produced for inclusion in the health and safety plan. The hazard notes are in addition to normal hazards and risks faced by a competent contractor when dealing with the type of works detailed on the drawing.

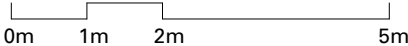

Revision	Issued	Issue Title
P-01	07/08/2024	Planning
P-02	09/04/2025	Planning

Proposed East (Rear) Elevation

PROJECT:
24 Treloar Road

CLIENT:
Rob Gullan

DRAWING STATUS:
Planning

Project:

017

Drawing No.

(200) 03

DATE:
13/06/2025

SCALE:
1:100 @ A3

Revision:

P-02