


14 Warren Close, Hayling Island, PO11 0HP

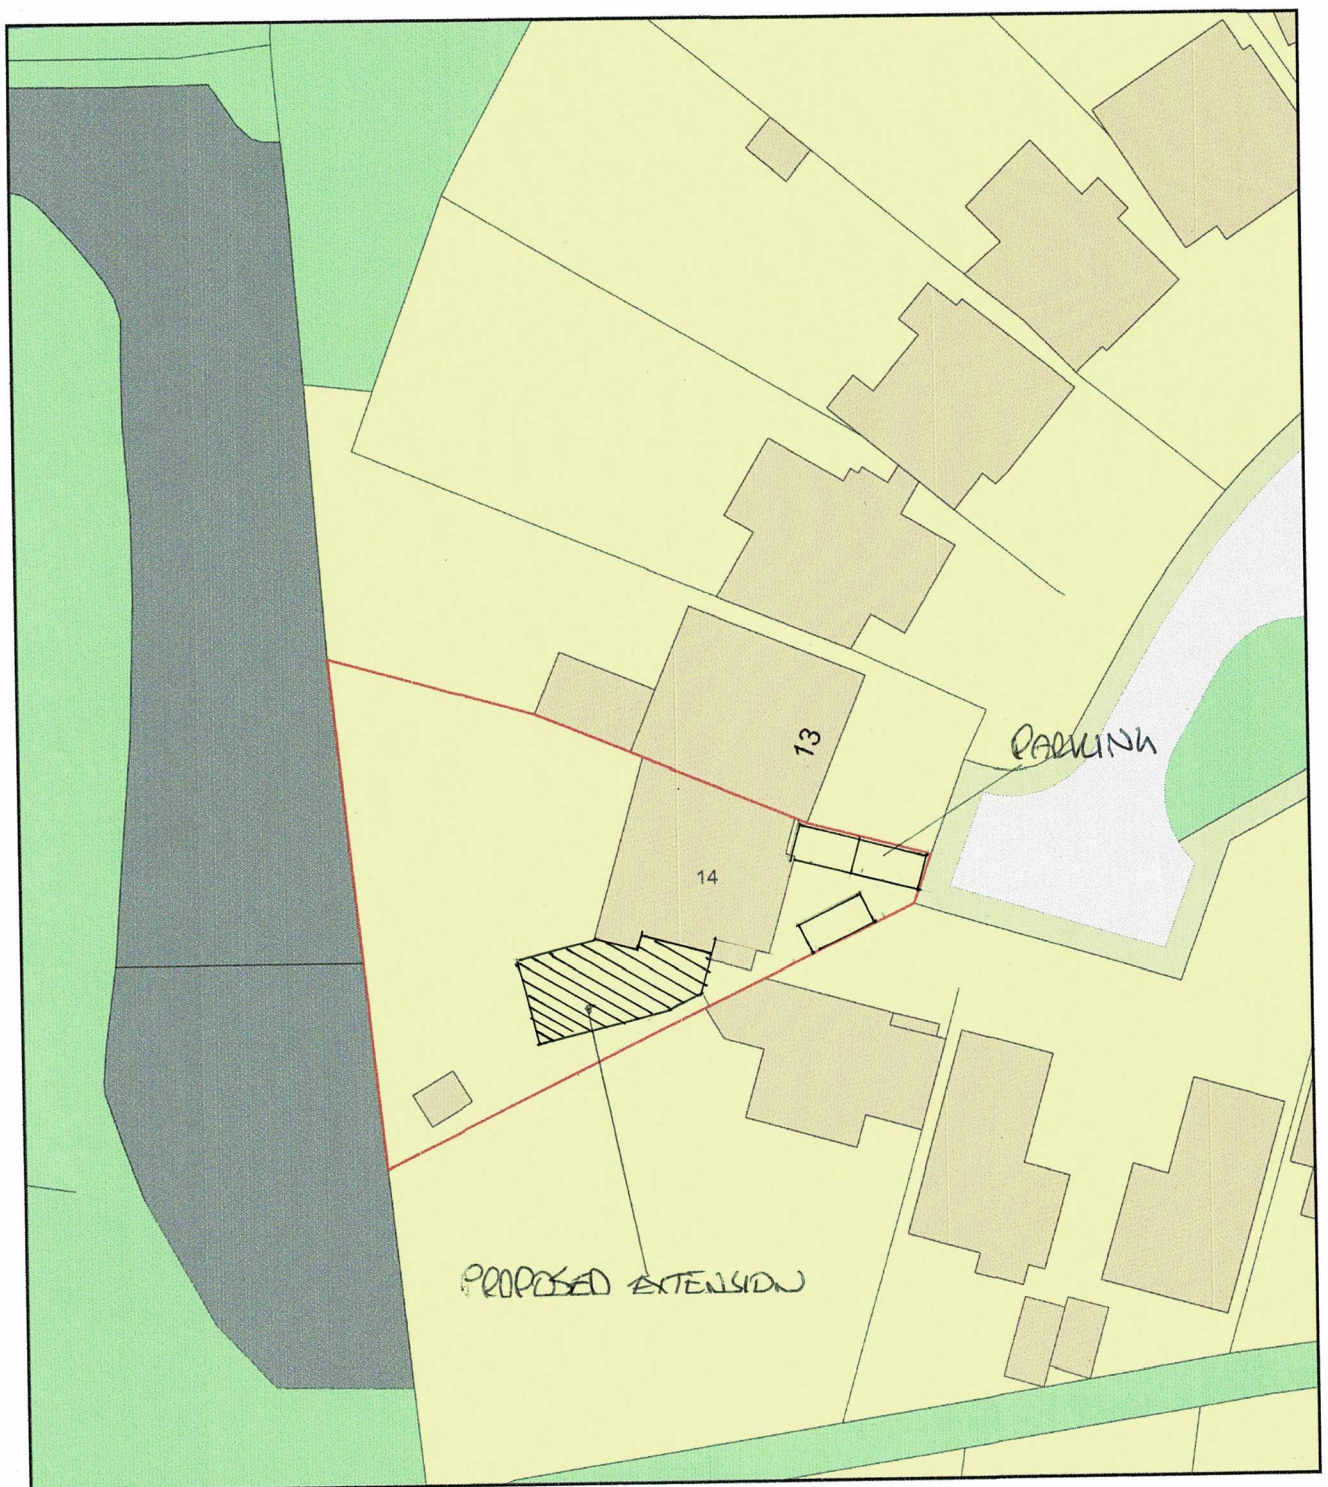

0 20
Metres



Plan Produced for: Andrew McKenzie

Date Produced: 09 Apr 2025

Plan Reference Number: TQRQM25099203157836

Scale: 1:500 @ A4