




Offices

- Southampton (HQ)**
Freedom Works Mount Pleasant Road, Southampton SO14 0QB
- Portsmouth**
33 Sapphire Ridge, Waterloooville, PO7 8NY
- Chichester**
Metro House, Northgate, Chichester PO19 1BJ
- Hove**
Creative Hub, Hove, Hove Business Centre, Fonthill Rd, Hove BN3 6HA
- Guildford**
Parallel House, 32 London Rd, Guildford GU1 2AB

NB

- (1) FIGURED DIMENSIONS MUST BE TAKEN IN PREFERENCE TO SCALED DIMENSIONS AND SITE DIMENSIONS ARE TO BE CHECKED BEFORE WORK IS PUT IN HAND.
- (2) THIS DRAWING IS THE COPYRIGHT OF MC ARCHITECTURAL DESIGN LTD AND MUST NOT BE REPRODUCED OR USED WITHOUT THEIR WRITTEN PERMISSION.
- (3) IT IS THE SOLE RESPONSIBILITY OF THE BUILDING OWNER TO DRAW UP ALL LEGAL AGREEMENTS WITH ADJOINING PROPERTY OWNER TO COVER THE OVER HANGING OF ANY FASCIAS, GUTTERING, FOUNDATIONS OR ANY PART OF THE BUILDING. MC ARCHITECTURAL DESIGN CAN NOT BE HELD RESPONSIBLE IN ANY WAY WHATSOEVER FOR ANY LEGAL COSTS OR OTHER COSTS INCURRED THROUGH ANY NEIGHBOURHOOD DISPUTES.
- (4) IT IS THE SOLE RESPONSIBILITY OF THE BUILDING OWNER TO COMPLY WITH THE PARTY WALL ACT 1996. MC ARCHITECTURAL DESIGN CAN NOT BE HELD RESPONSIBLE IN ANY WAY IF NON COMPLIANCE IS ADOPTED.

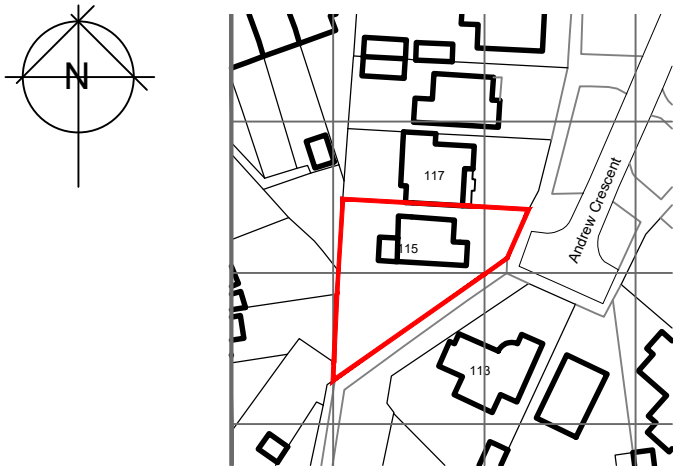

© Crown copyright 2025 Ordnance Survey 100053143


1

Location Plan

Scale: 1:1250

Planning

Rev:-	Description:-	Date:-	Chkd by:-
A	Planning Issue	22/08/25	

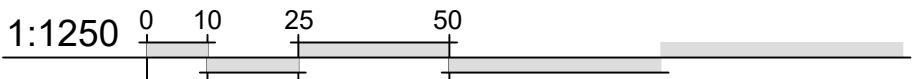

Client:-
Mr D Jackson
Scale:-
1:125@A3
Drawn By:-
M@C
Date:-
22/08/2025
Job No:-
2223
Checked By:-
Date:-
Drg No:-
01.01
Rev:-



Title:-
House Extension & Internals
Location Plan
Project:-
115 Andrew Crescent,
Waterlooville,
PO7 6BG



MICIADesign
architectural
Consulting - Design - Build
Portsmouth - Southampton - Chichester - Hove - Guildford

02392 98 47 88
designers@mcadesign.uk
www.mcadesign.uk
f i s