


Location Plan

Site Address: Lord Raglan, 35, Queen Street, Emsworth, PO10 7BJ

Date Produced: 04-Apr-2025

Scale: 1:1250 @A3

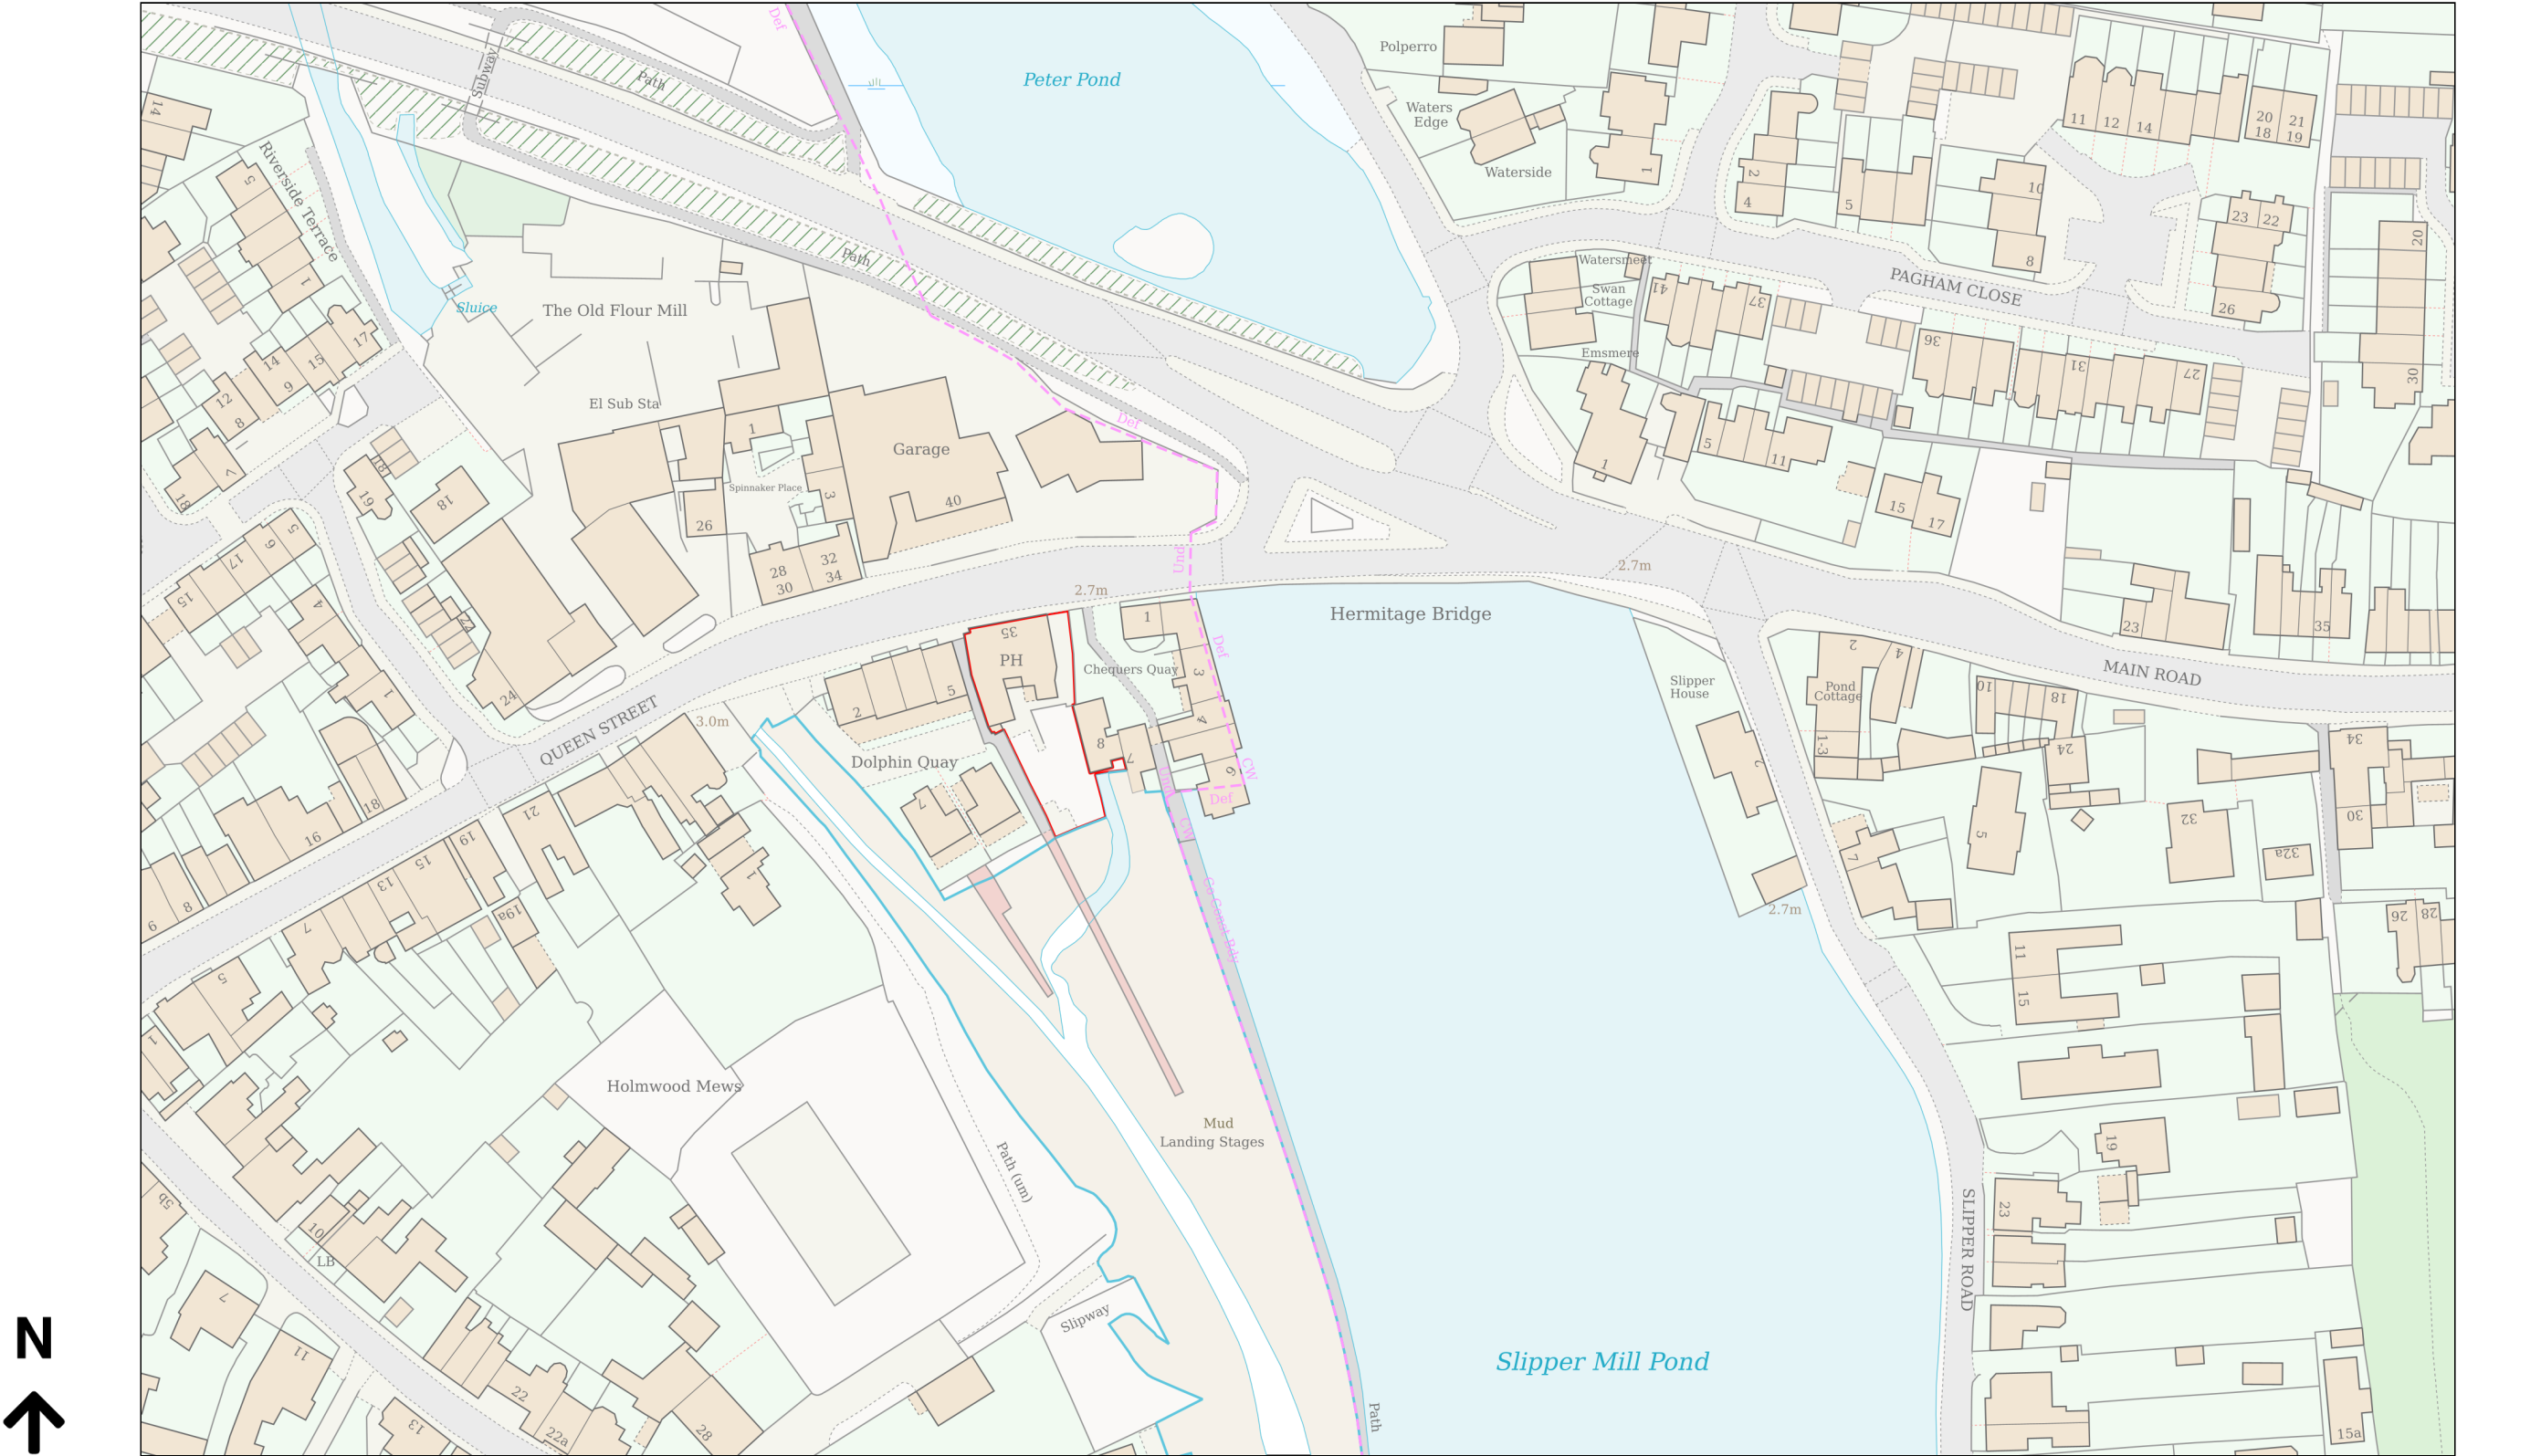

Planning Portal Reference: PP-13916945v1