






Section B-B

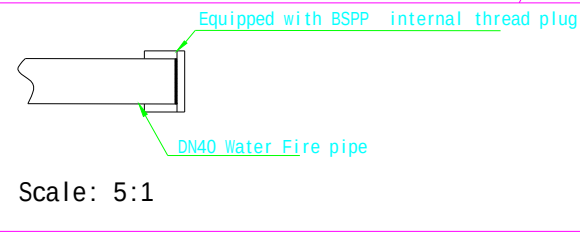


Scale: 5:1

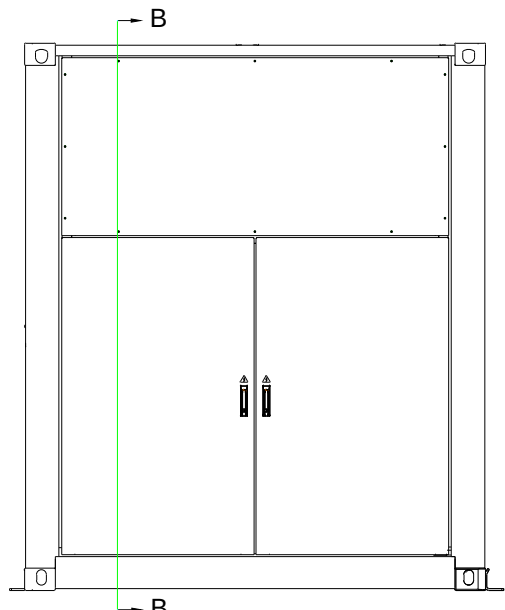


Right View

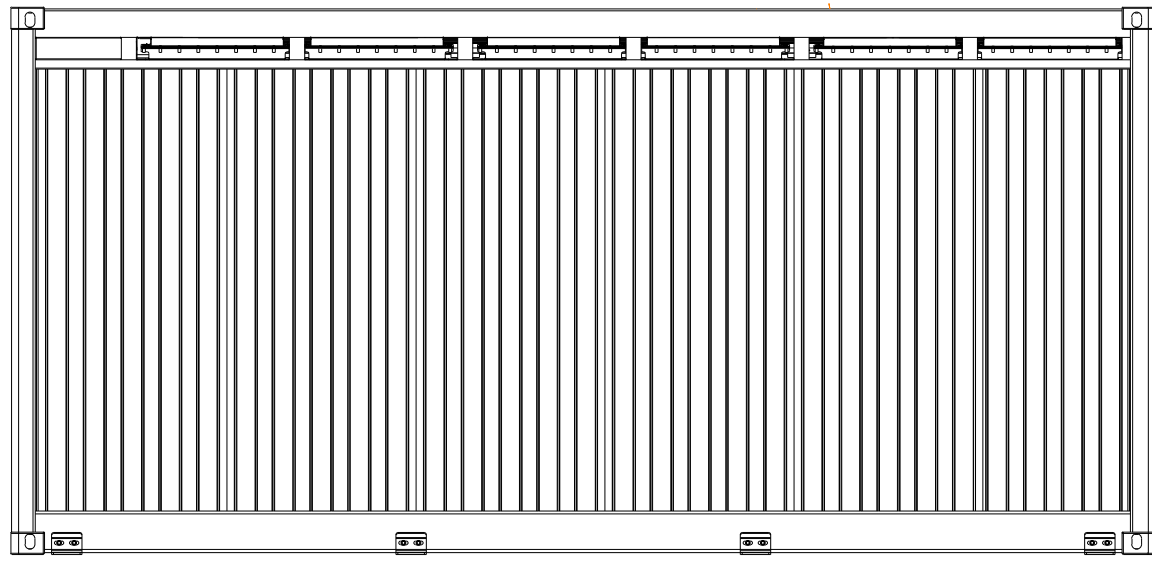


Back View

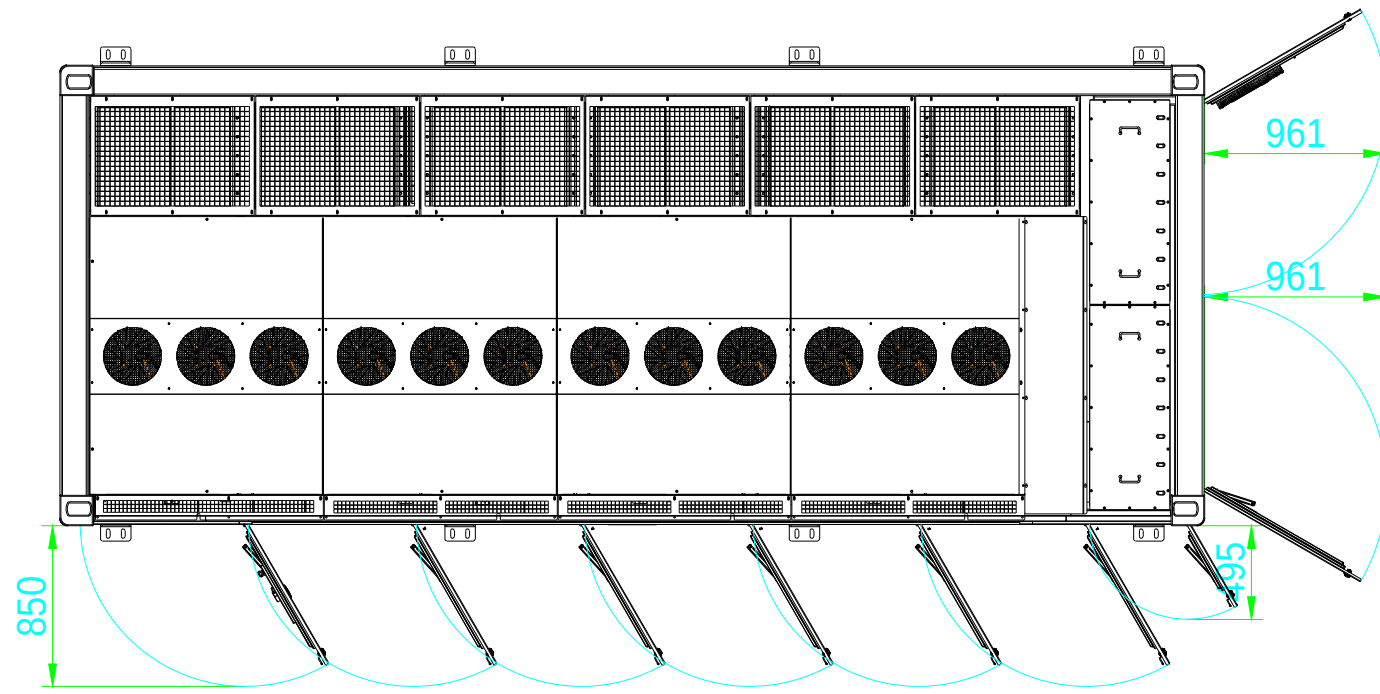


Top View(Open state)

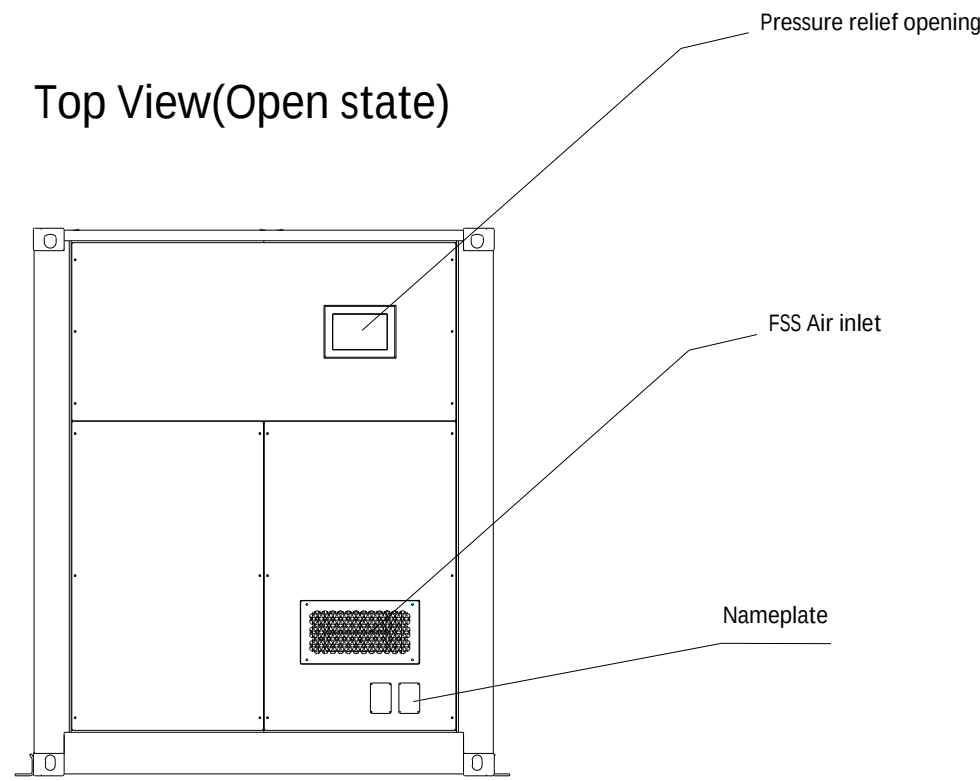


Left View

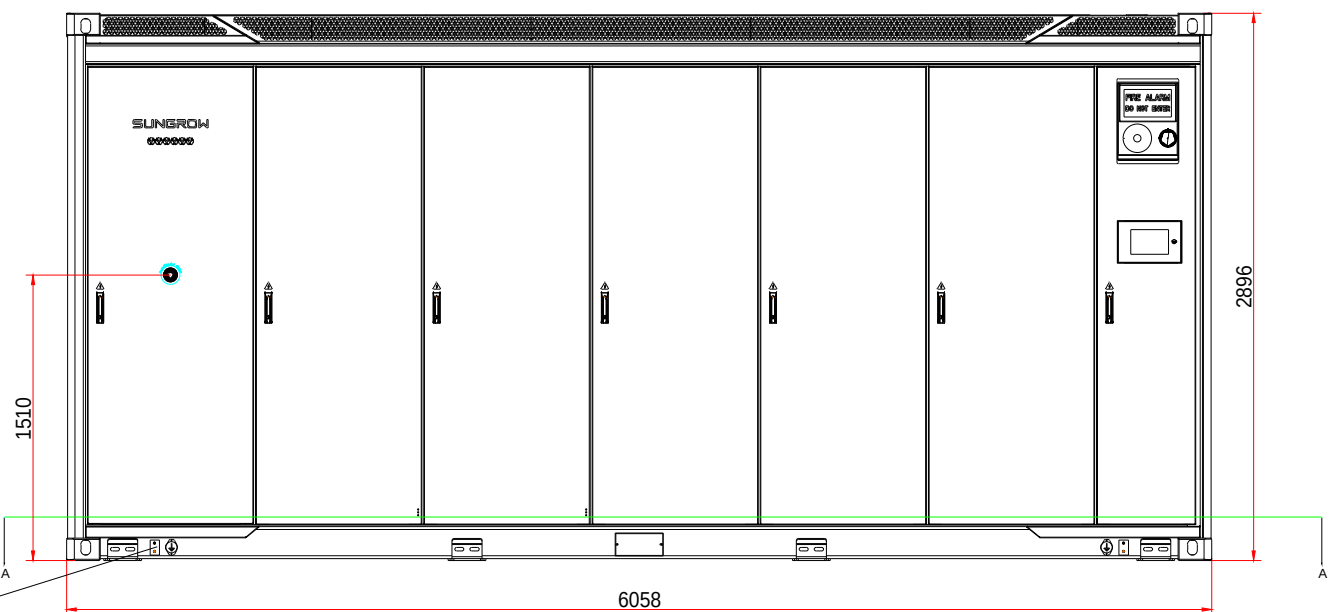


Front View

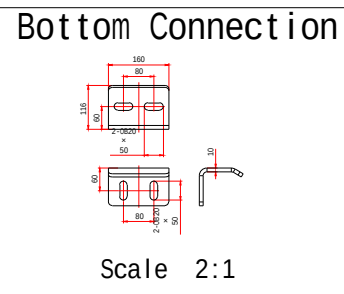


Scale 2:1

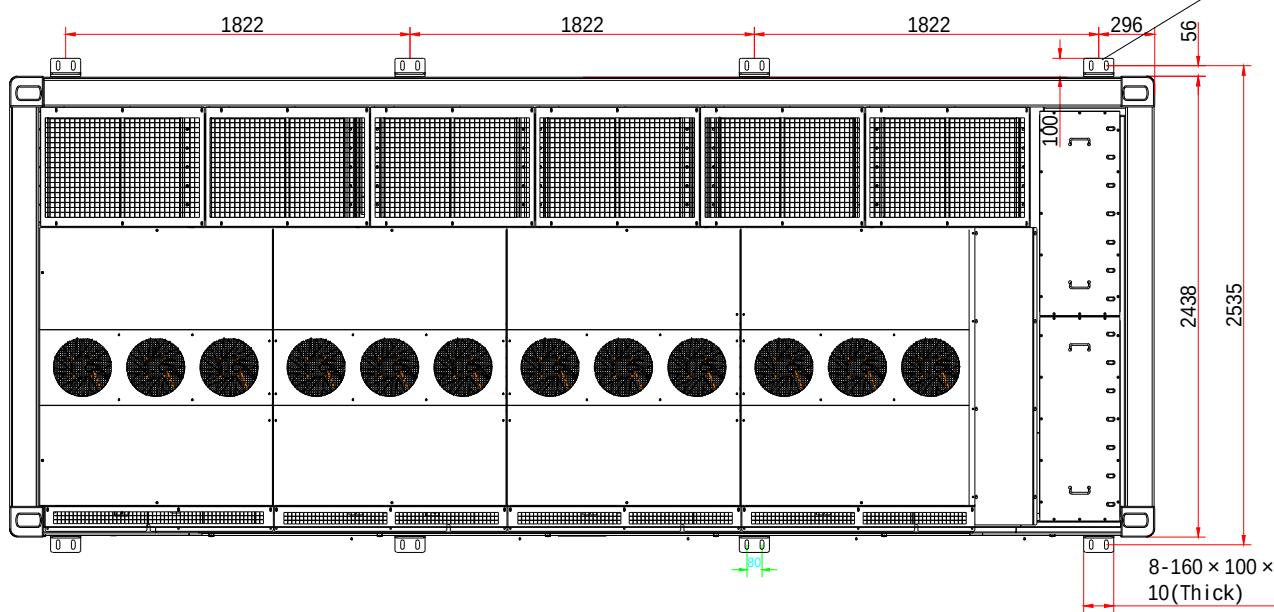


Top View(Closed State)

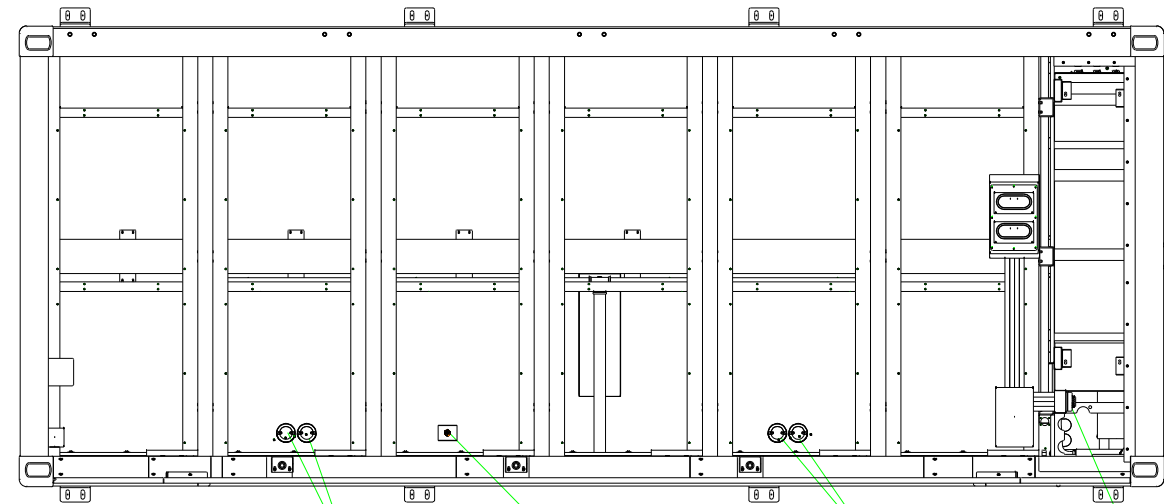

Top view(Remove roof panel)

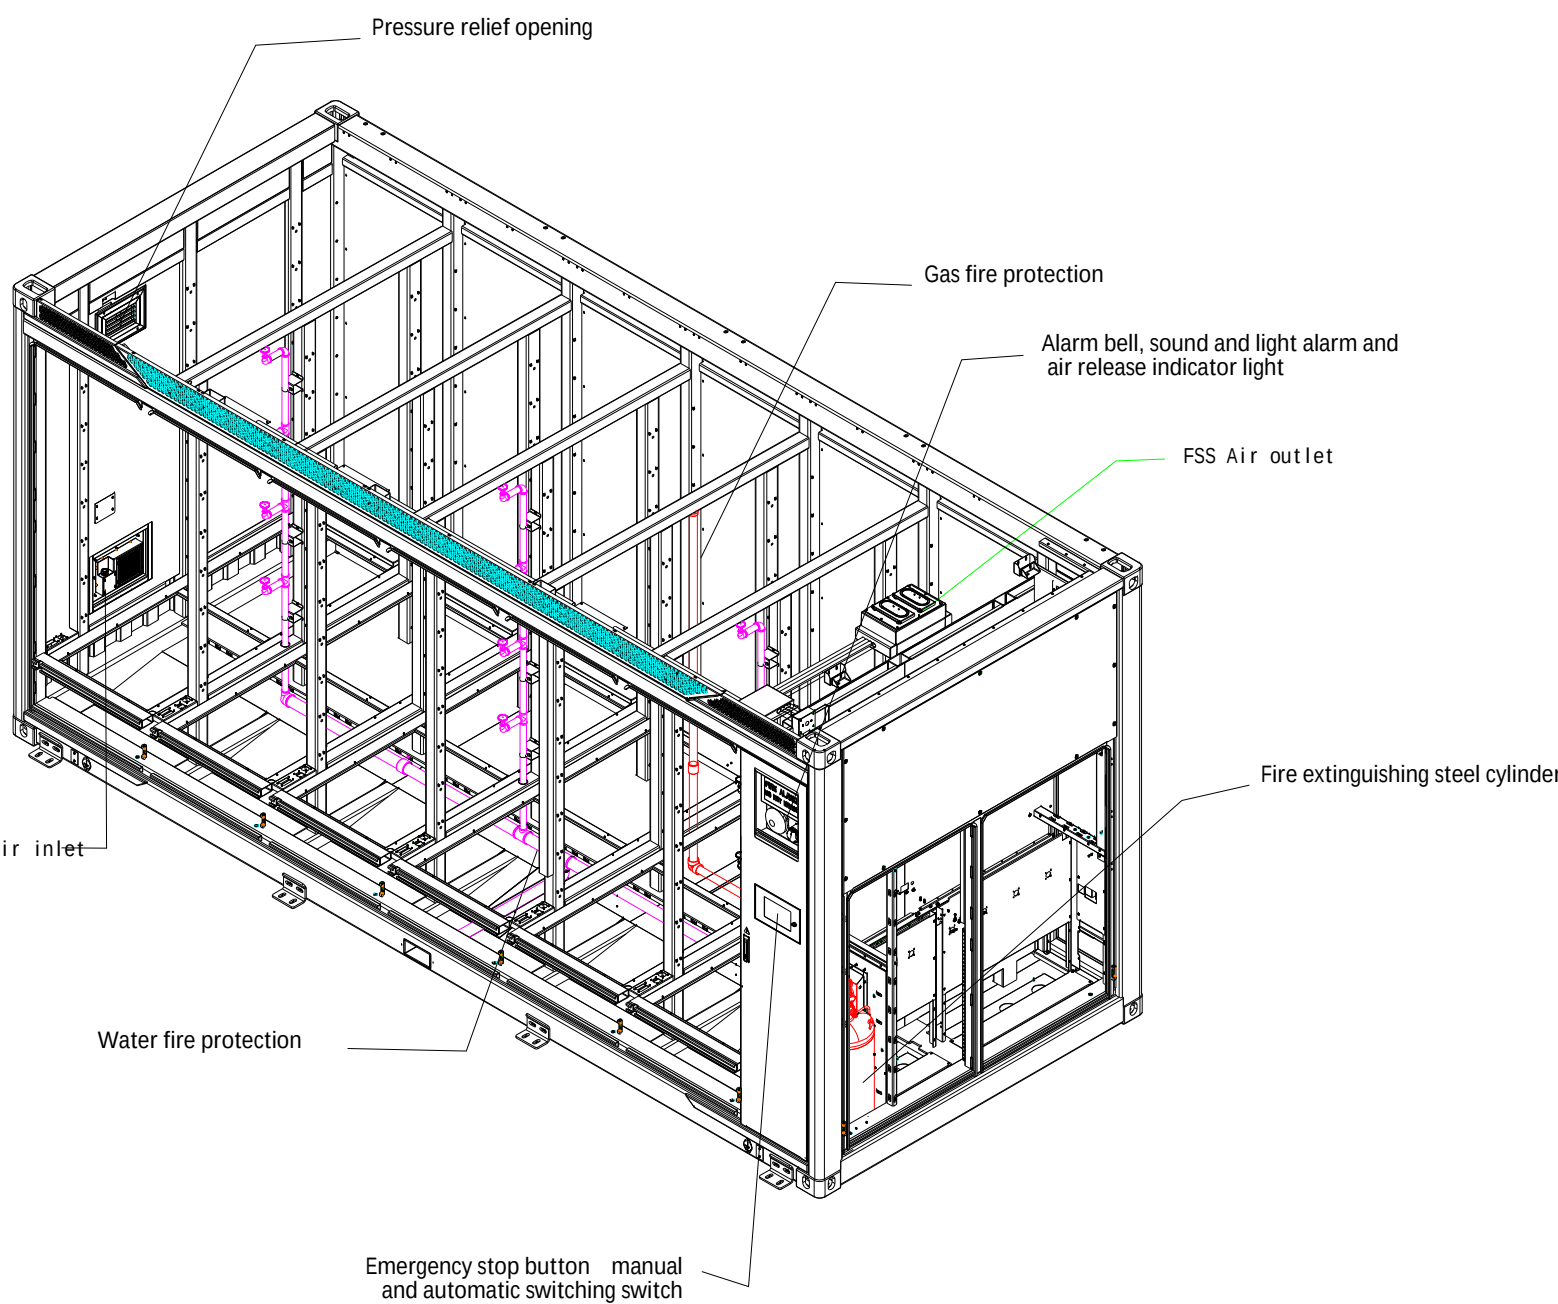

section A-A
Location of container out cables

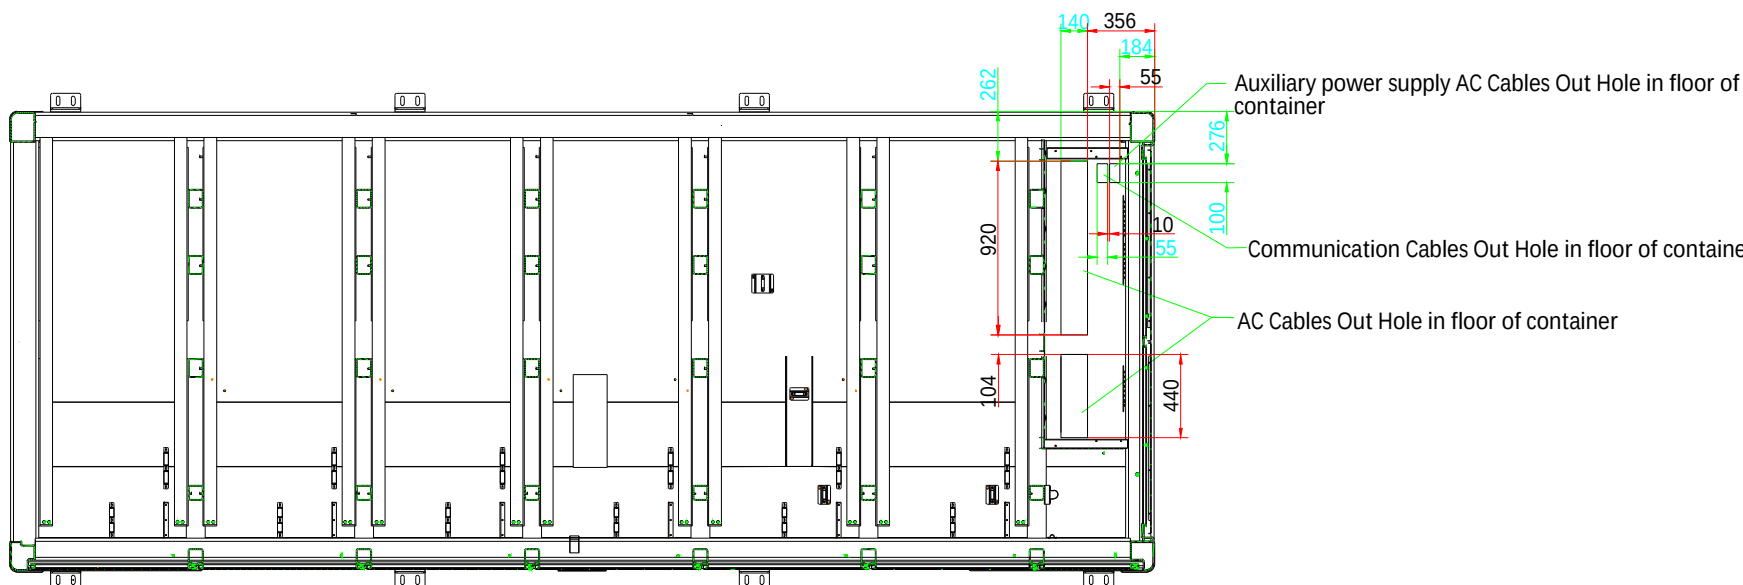

01	-	EQUIPMENT CHANGED	ZUA	21-10-24
00	-	FIRST DRAFT	ZUA	02-04-24

REV: VO: DESCRIPTION: BY: DATE:

DRAWING STATUS:

DRAFT

**DRAWING FOR INFORMATION
UNLESS SIGNED!**

PLANNING

ENERGY 101

Engineering | Management | Consultancy

ICP
ENERGY 101
21 DOWNSIDE AVE,
SOUTHAMPTON
SO19 7BU

SITE:
BEDHAMPTON 132KV BESS
MEYRICK ROAD, HAVANT
PO9 3HB

OS REFERENCE:

ICP NO: SLP_No DACI NO: 4402

TITLE:
BATTERY DETAILS

DRAWING NO: **DACI-4402-E11** REVISION: **01** SCALE AT A1: **1:40**

DATE: **21-10-24** DRAWN: **ZUA** CHECKED: **FA** APPROVED: