HAMBLEDON ROAD,
WATERLOOVILLE,
PO7 7UL

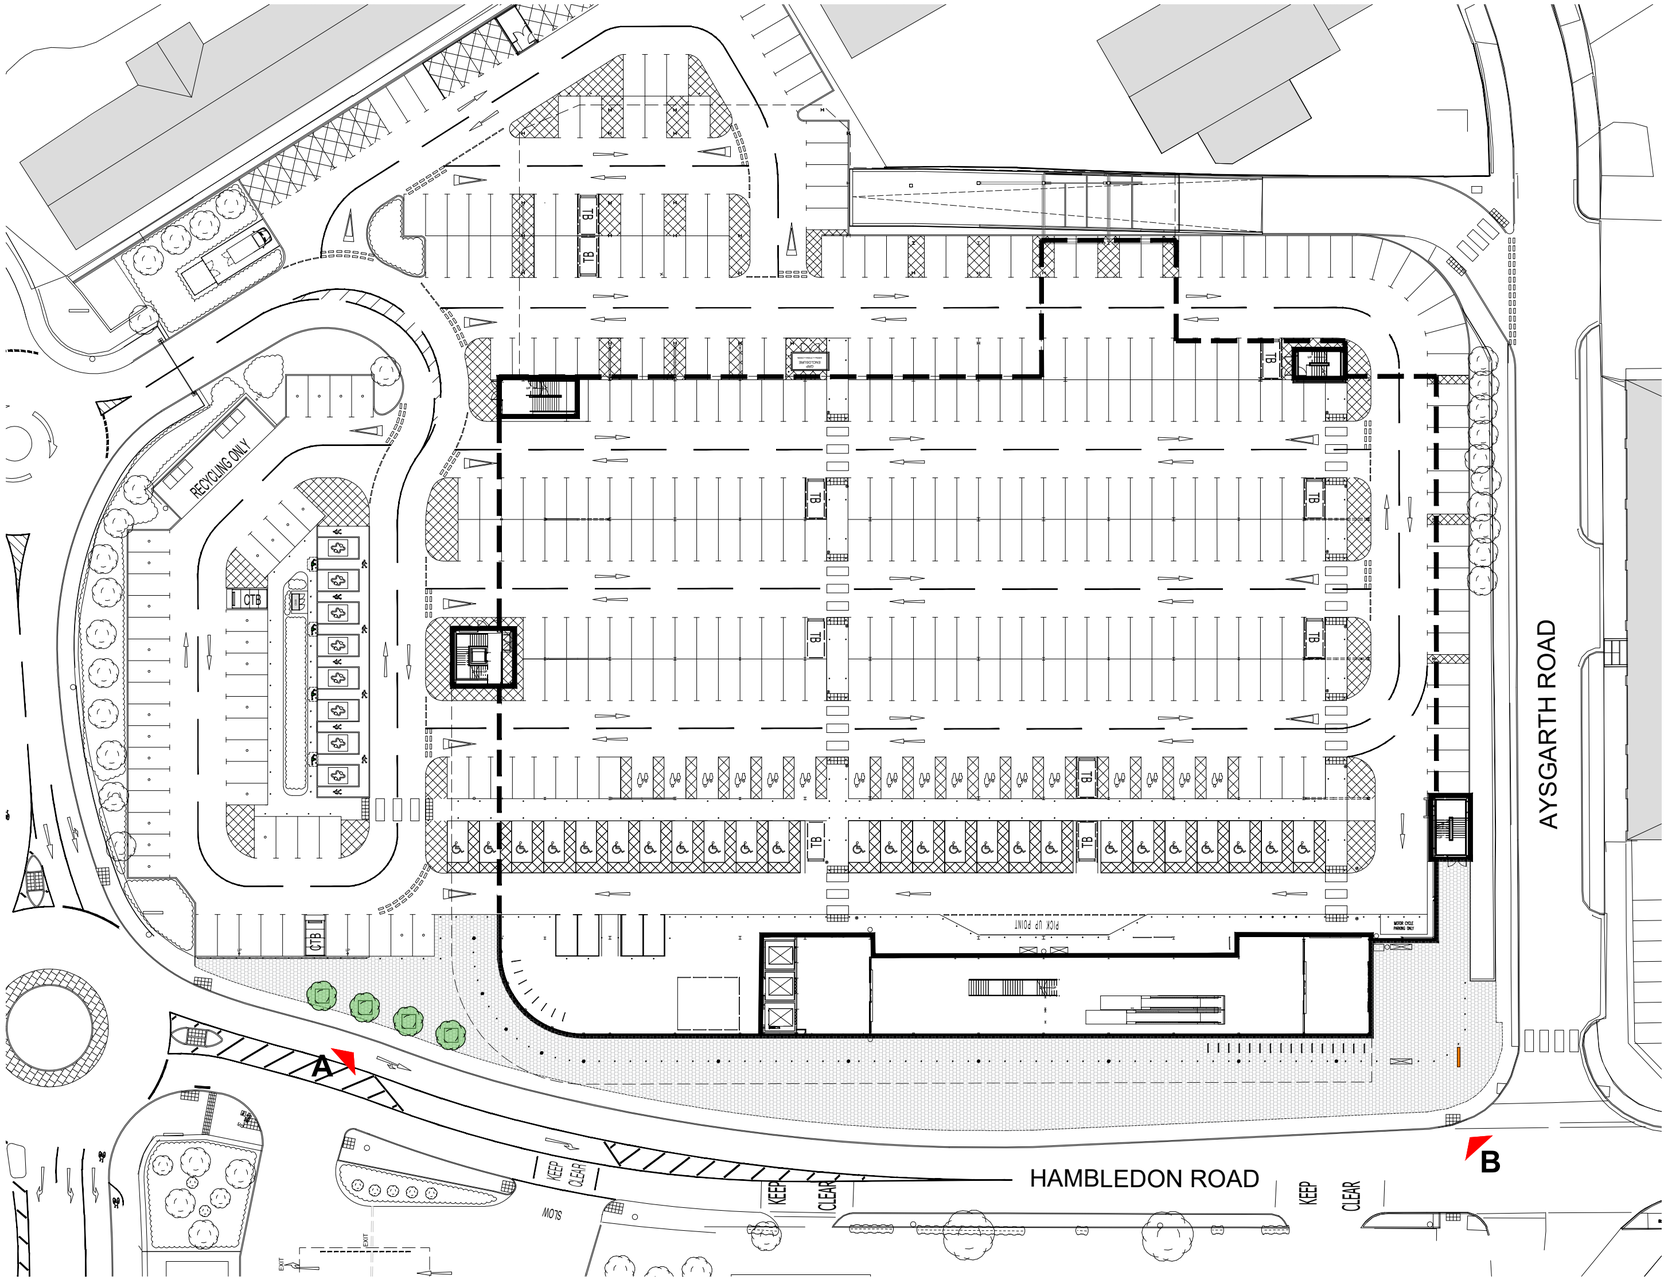

Existing Site View A

Existing Site View B

Existing Site Plan
Scale 1:500 @ A2

REV.	DESCRIPTION	DATE	INITIALS

All drawings are subject to full site survey. All dimensions are to be checked on site.

0m 10m 20m 30m 40m 50m
500 scale

NORTH

PLANNING

CLIENT
Sainsbury's Supermarkets Ltd

CHQ ARCHITECTS
CHQ Architects Ltd.
The Maltings, 44 Whitehorse Street,
Baldock, Hertfordshire SG7 6QQ
Telephone: (01462) 895110
Email: design@chq-architects.co.uk
www.chq-architects.co.uk

PROJECT
Hambledon Road,
Waterlooville, PO7 7UL

CHQ REFERENCE: CHQ.25.17161
SCALE: 1:500 @ A2
DRAWN: MR

DRAWING: Existing Site Plan

PROJECT CODE	ORIGINATOR	DIVISION	LEVEL	DRG. NO.	REV
AS-2172_XXXX	CHQ	Z07	00	PL-A-0002	-

Ordnance Survey® Information © Crown copyright. All rights reserved. Licence number AR100007392

ISO A2 Landscape