

THE CROOKED HOUSE, 21 QUEEN STREET, EMSWORTH
PROPOSED


GENERAL NOTES

Dimensions to be checked on site before commencing work. Any discrepancies shall be reported to the architect immediately.

Do not scale from these drawings except for planning purposes. Use figured dimensions only.

ACCOMPANYING DOCUMENTATION

All details shown on Helyer Davies Architects drawings are to be read in conjunction with the project specification and other consultants drawings and details.


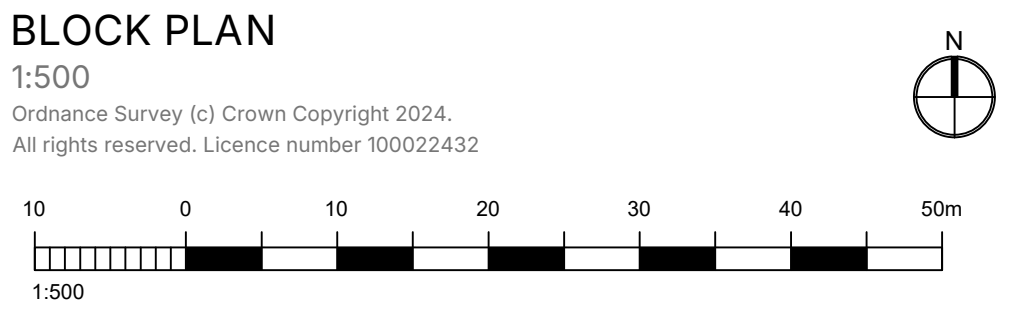


Key

Existing



Demolished

Proposed

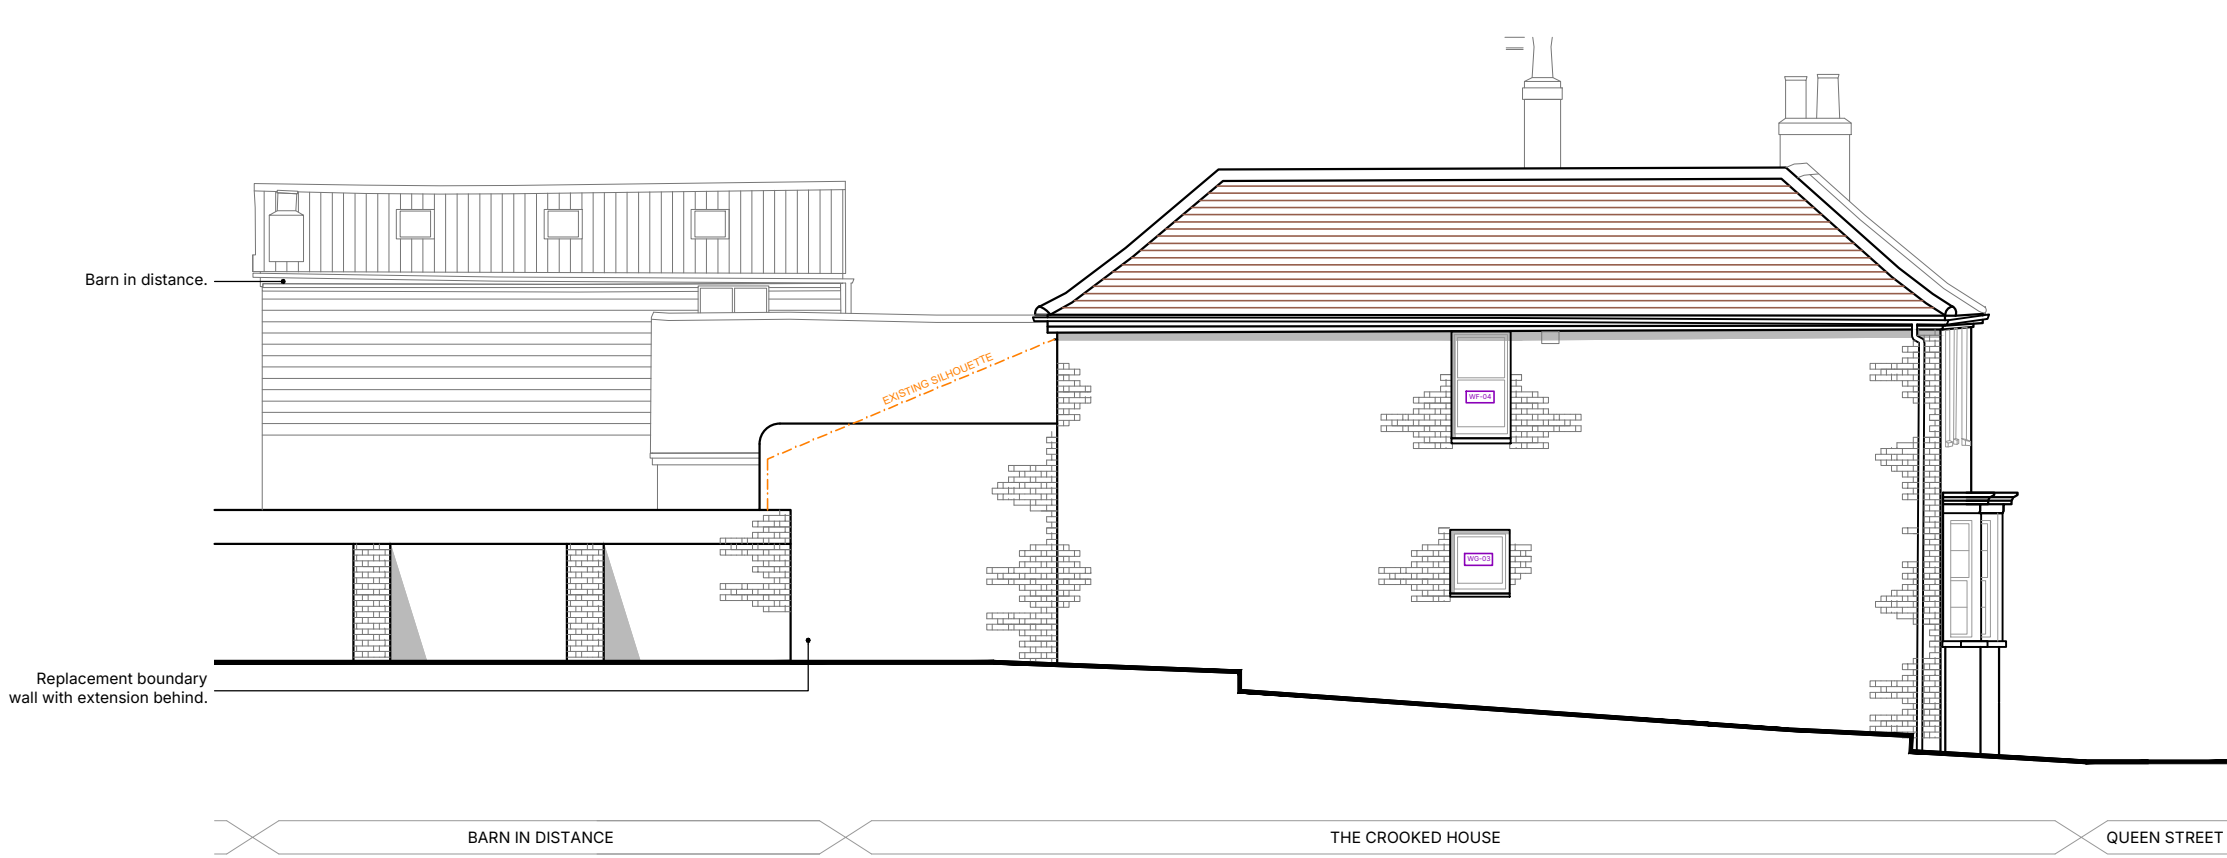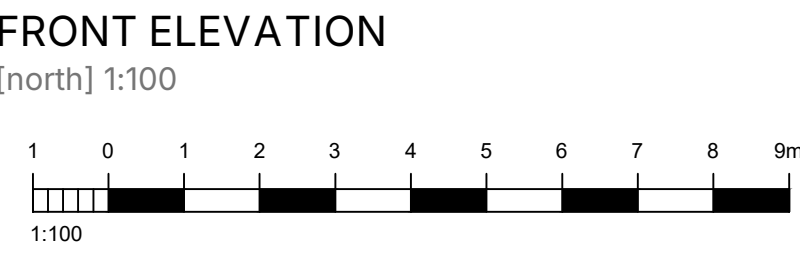



SIDE ELEVATION

[east] 1:100

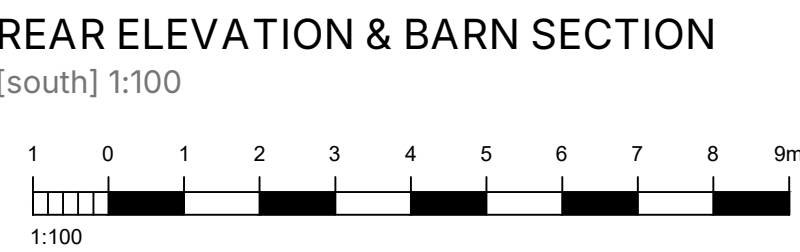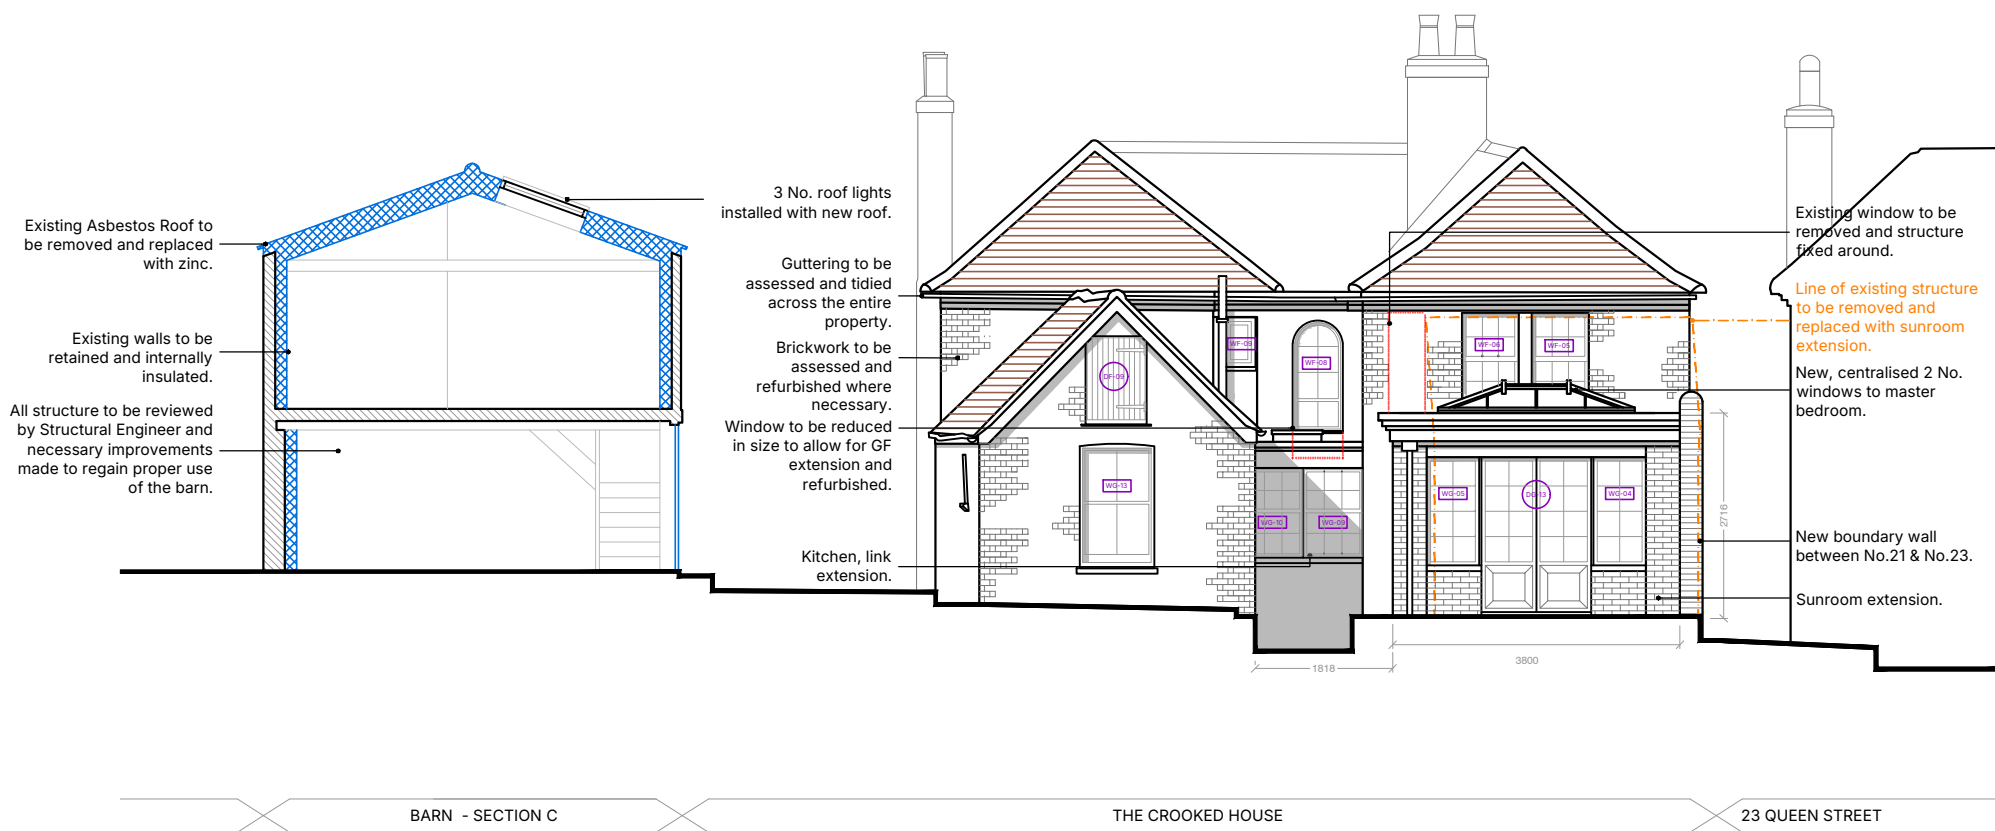


SIDE ELEVATION

[west] 1:100

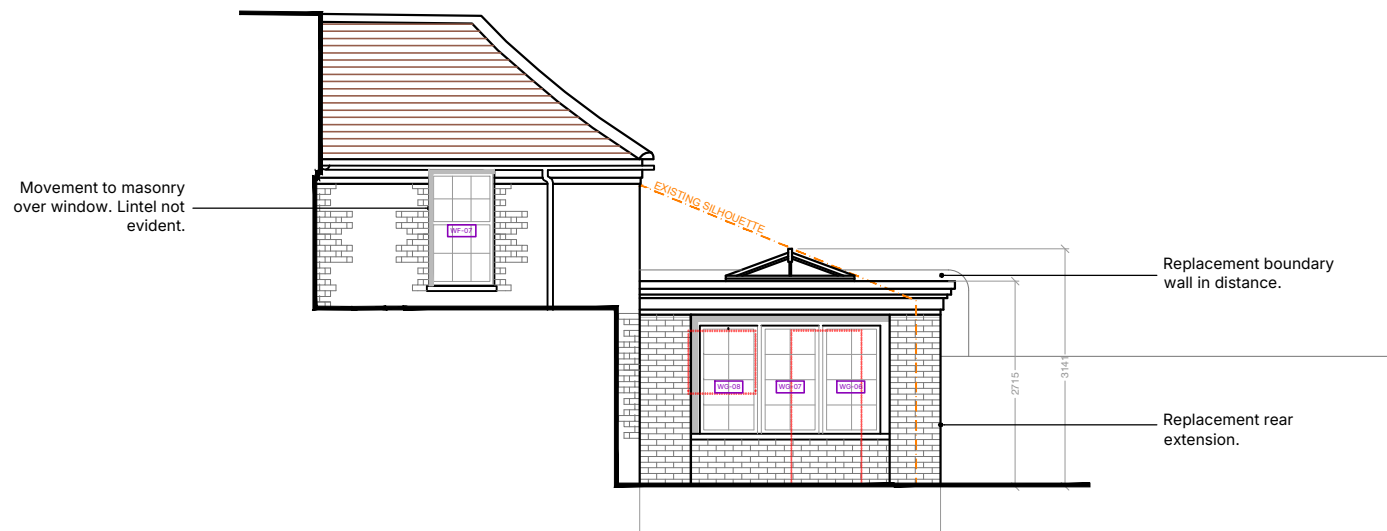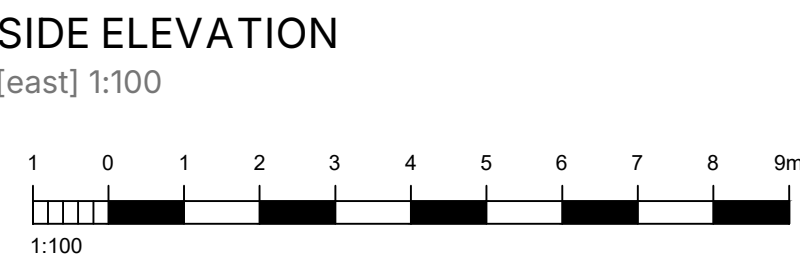

SIDE ELEVATION

[west] 1:100

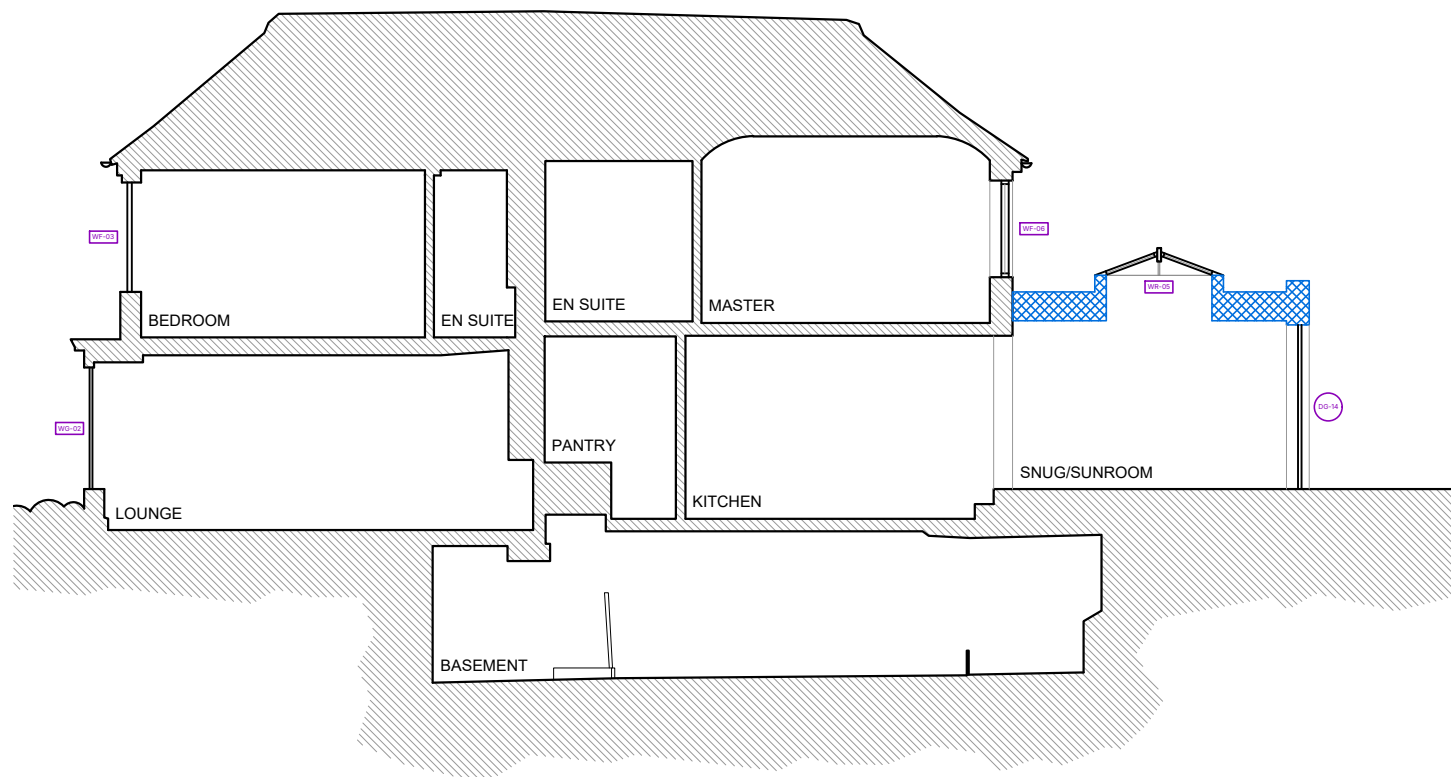

SECTION A

1:100

REV	DATE	AMENDMENT	DRAWN

Helyer Davies Architects

www.hdarchitects.co.uk
mail@hdarchitects.co.uk
01243 370 715
Unit 1 The Old Flour Mill · Queen St
Emsworth · PO10 7BT

PROJECT

THE CROOKED HOUSE, 21 QUEEN STREET
EMSWORTH, HAMPSHIRE, PO10 7BJ

DRAWING

PROPOSED ELEVATIONS - HOUSE
PROPOSED SECTIONS - HOUSE

SCALE

As noted @A1

DATE

Apr-25

DRAWN

PP

DRAWING No.

24130 - 010

REV