



With heat pump

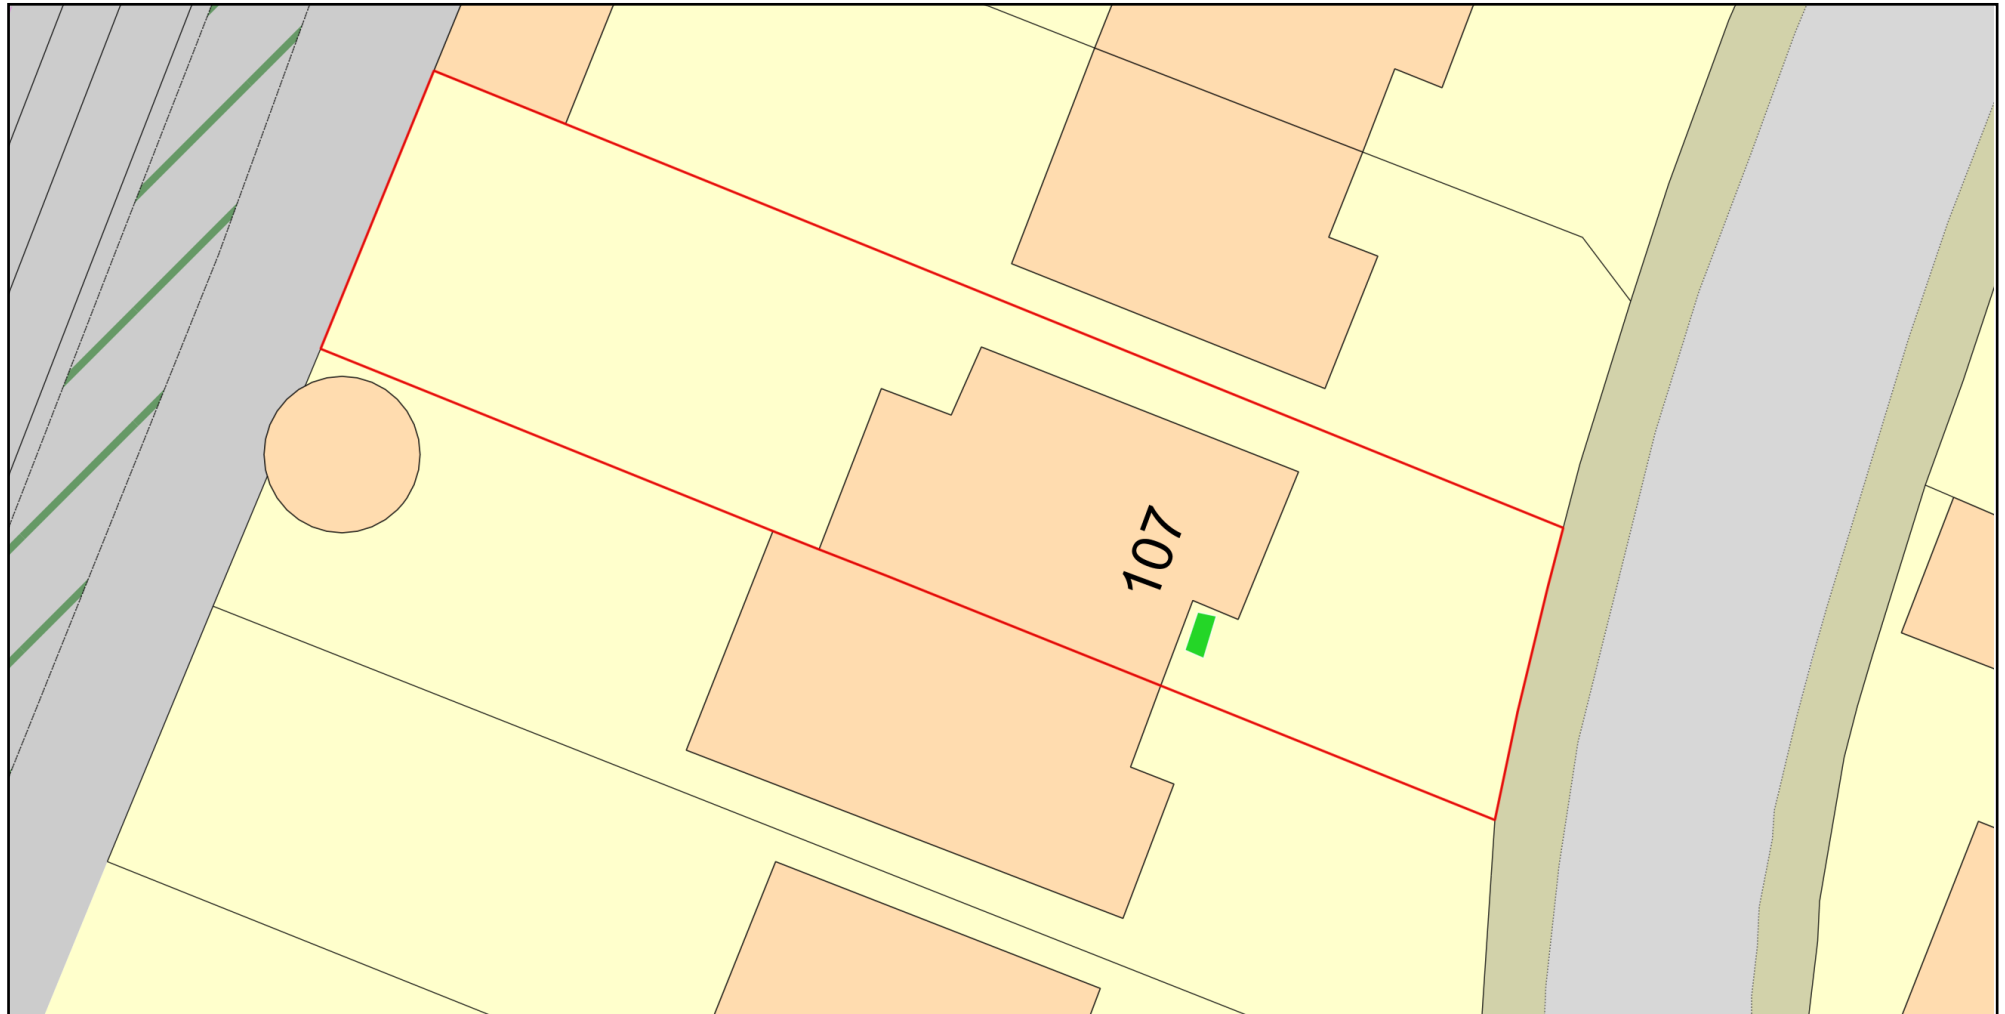

0 10
Metres

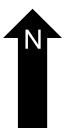

Plan Produced for: Matthew Treagus

Date Produced: 27 May 2025

Plan Reference Number: TQRQM25147172641233

Scale: 1:200 @ A4

© Crown copyright and database rights 2025 OS 100042766