

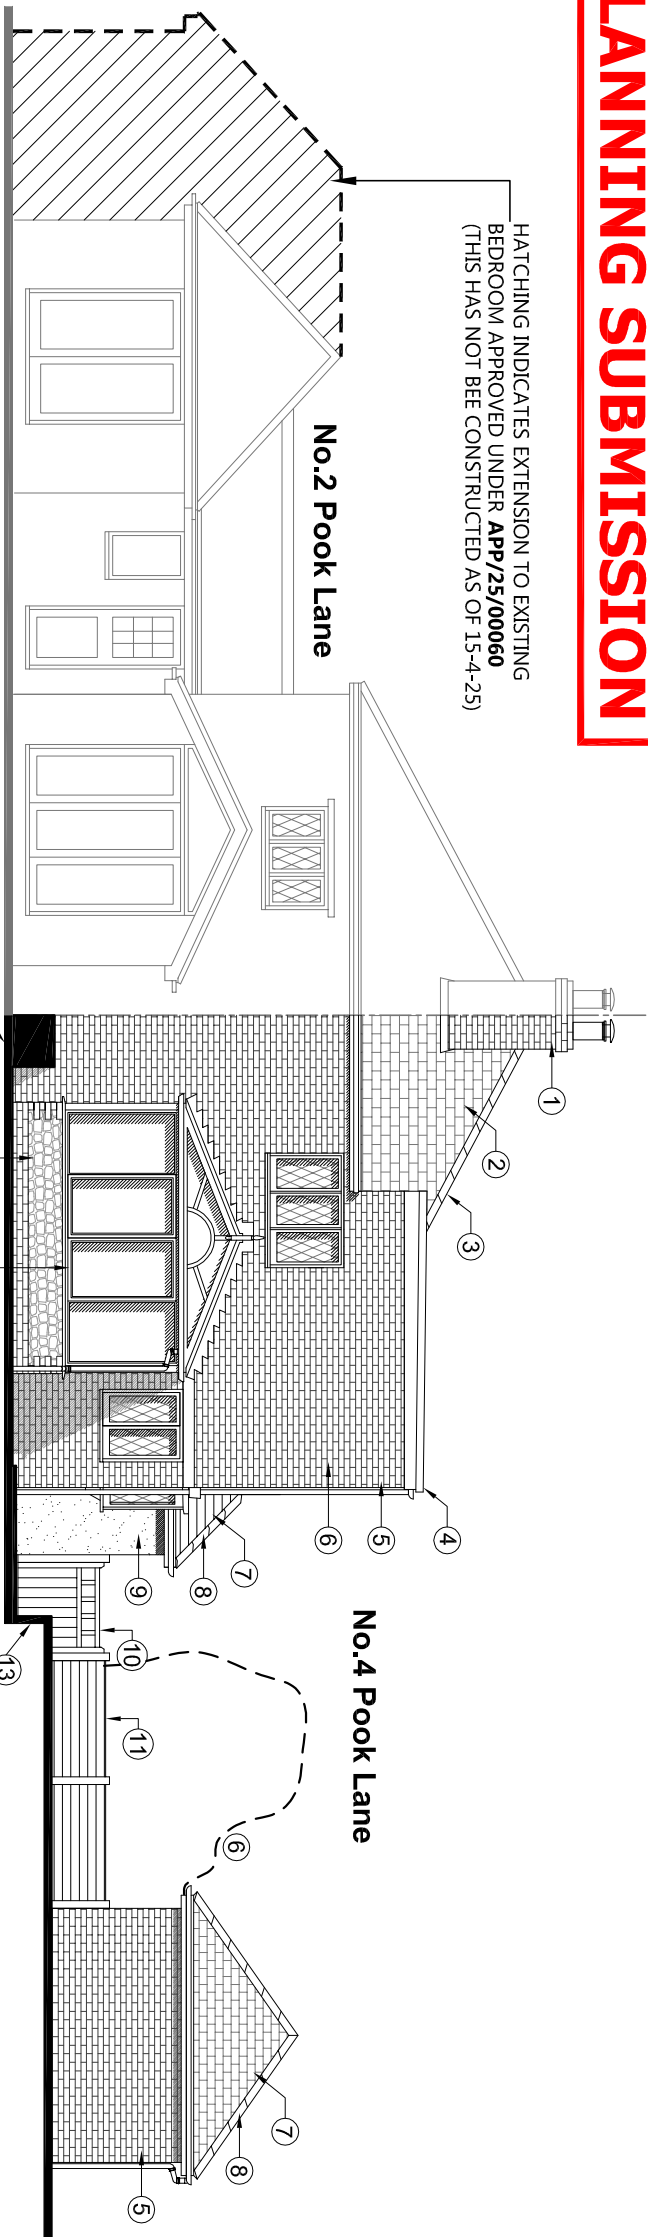
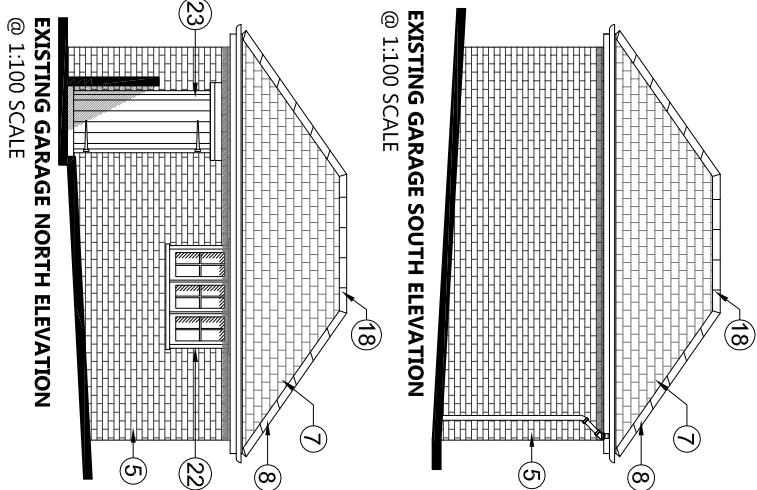


PLANNING SUBMISSION

HATCHING INDICATES EXTENSION TO EXISTING
BEDROOM APPROVED UNDER **APP/25/00060**
(THIS HAS NOT BEE CONSTRUCTED AS OF 15-4-25)

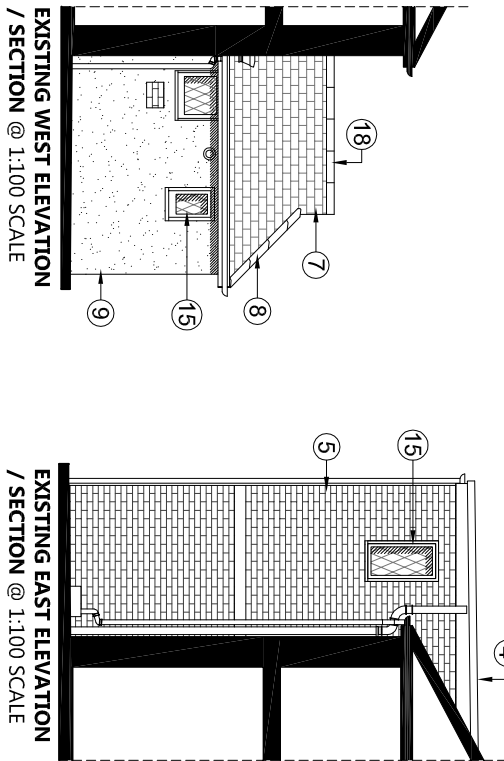

- 1 Brickwork Chimney In Red / Brown Stretcher Bond
- 2 Natural Slate Finish To Pitched Roof
- 3 Grey Angled Hip Tiles To Pitched Roof
- 4 Flat Roof (Assumed Felt Finish) With Black Fascia Boards
- 5 Red Stretcher Bond Brickwork
- 6 Ivy / Planting / Hedges Not Shown For Clarity
- 7 Red Plain Tiles Finish To Pitched Roof
- 8 Red Angled Hip Tiles To Pitched Roof
- 9 Pebbledash External Wall Finish
- 10 Existing Timber Gate Approx 1.2m Wide
- 11 Existing Timber Fence
- 12 Knapped Flint Finish To External Wall
- 13 Retaining Wall
- 14 Light Green Painted Timber Conservatory
- 15 Diamond Leaded Stained Timber Windows
- 16 Stained Tudor Style Front Door With Vision Panel
- 17 Diamond Leaded Stained Timber Bow Window
- 18 Red Angled Ridge Tiles To Pitched Roof
- 19 Garage Double Door, Stained Hardwood Vertically Boarded
- 20 Diamond Leaded Stained French Doors
- 21 Grey Angled Ridge Tiles To Pitched Roof
- 22 White Painted Timber Casement Window To Garage
- 23 Garage Single Door, Stained Hardwood Vertically Boarded

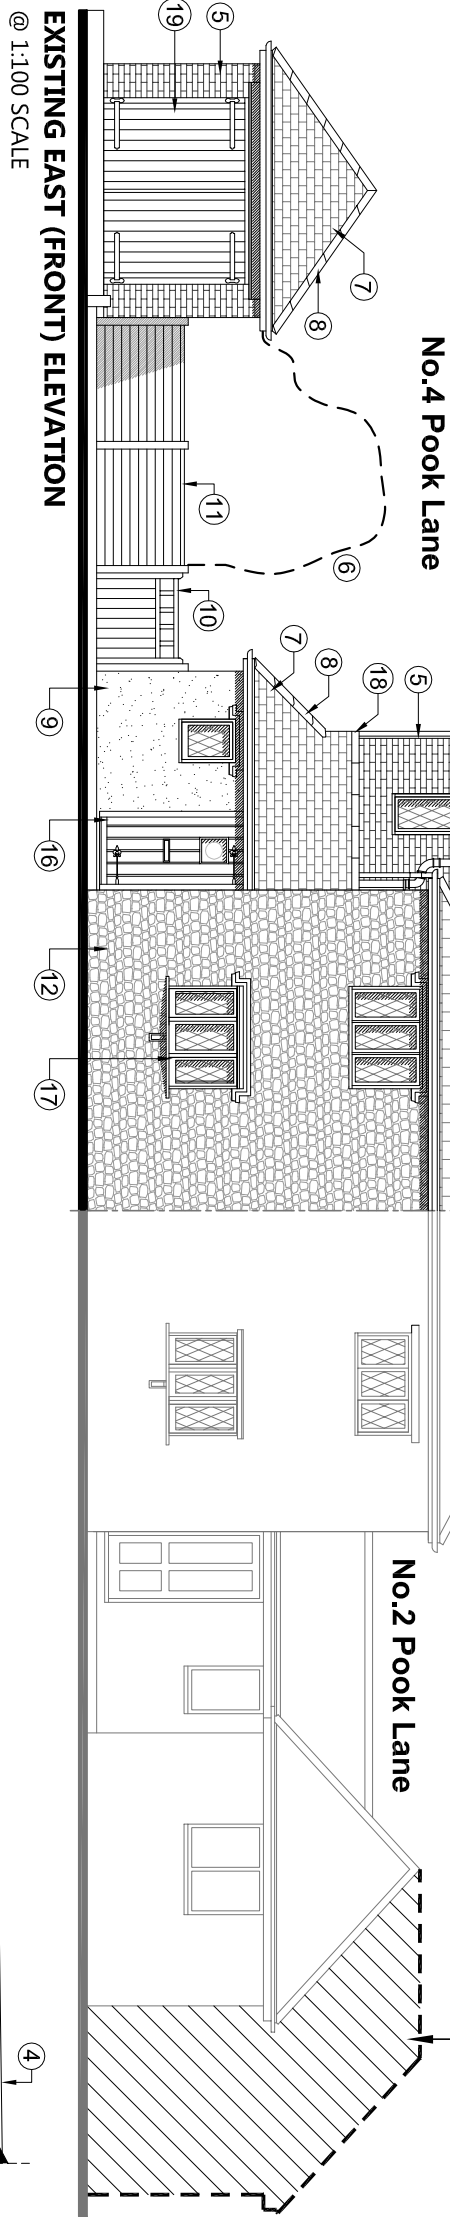



CONCEPT 20

ARCHITECTURE

30 Grove Place, Sholing Southampton, SO19 9QY

TEL: 07588 555392

EMAIL: info@concept20architecture.com

CLIENT: MARCUS & CLARE GRACE

TITLE: EXISTING ELEVATIONS

PROJECT: 4 POOK LANE HAVANT PO9 2TH

SCALE 1:100 PLOTTED 15-4-25

REV. A DATE 15-4-25

PURPOSE OF ISSUE:

☐ Information ☒ approval ☐ tender

DWGNO. 24-015-04

REVA