



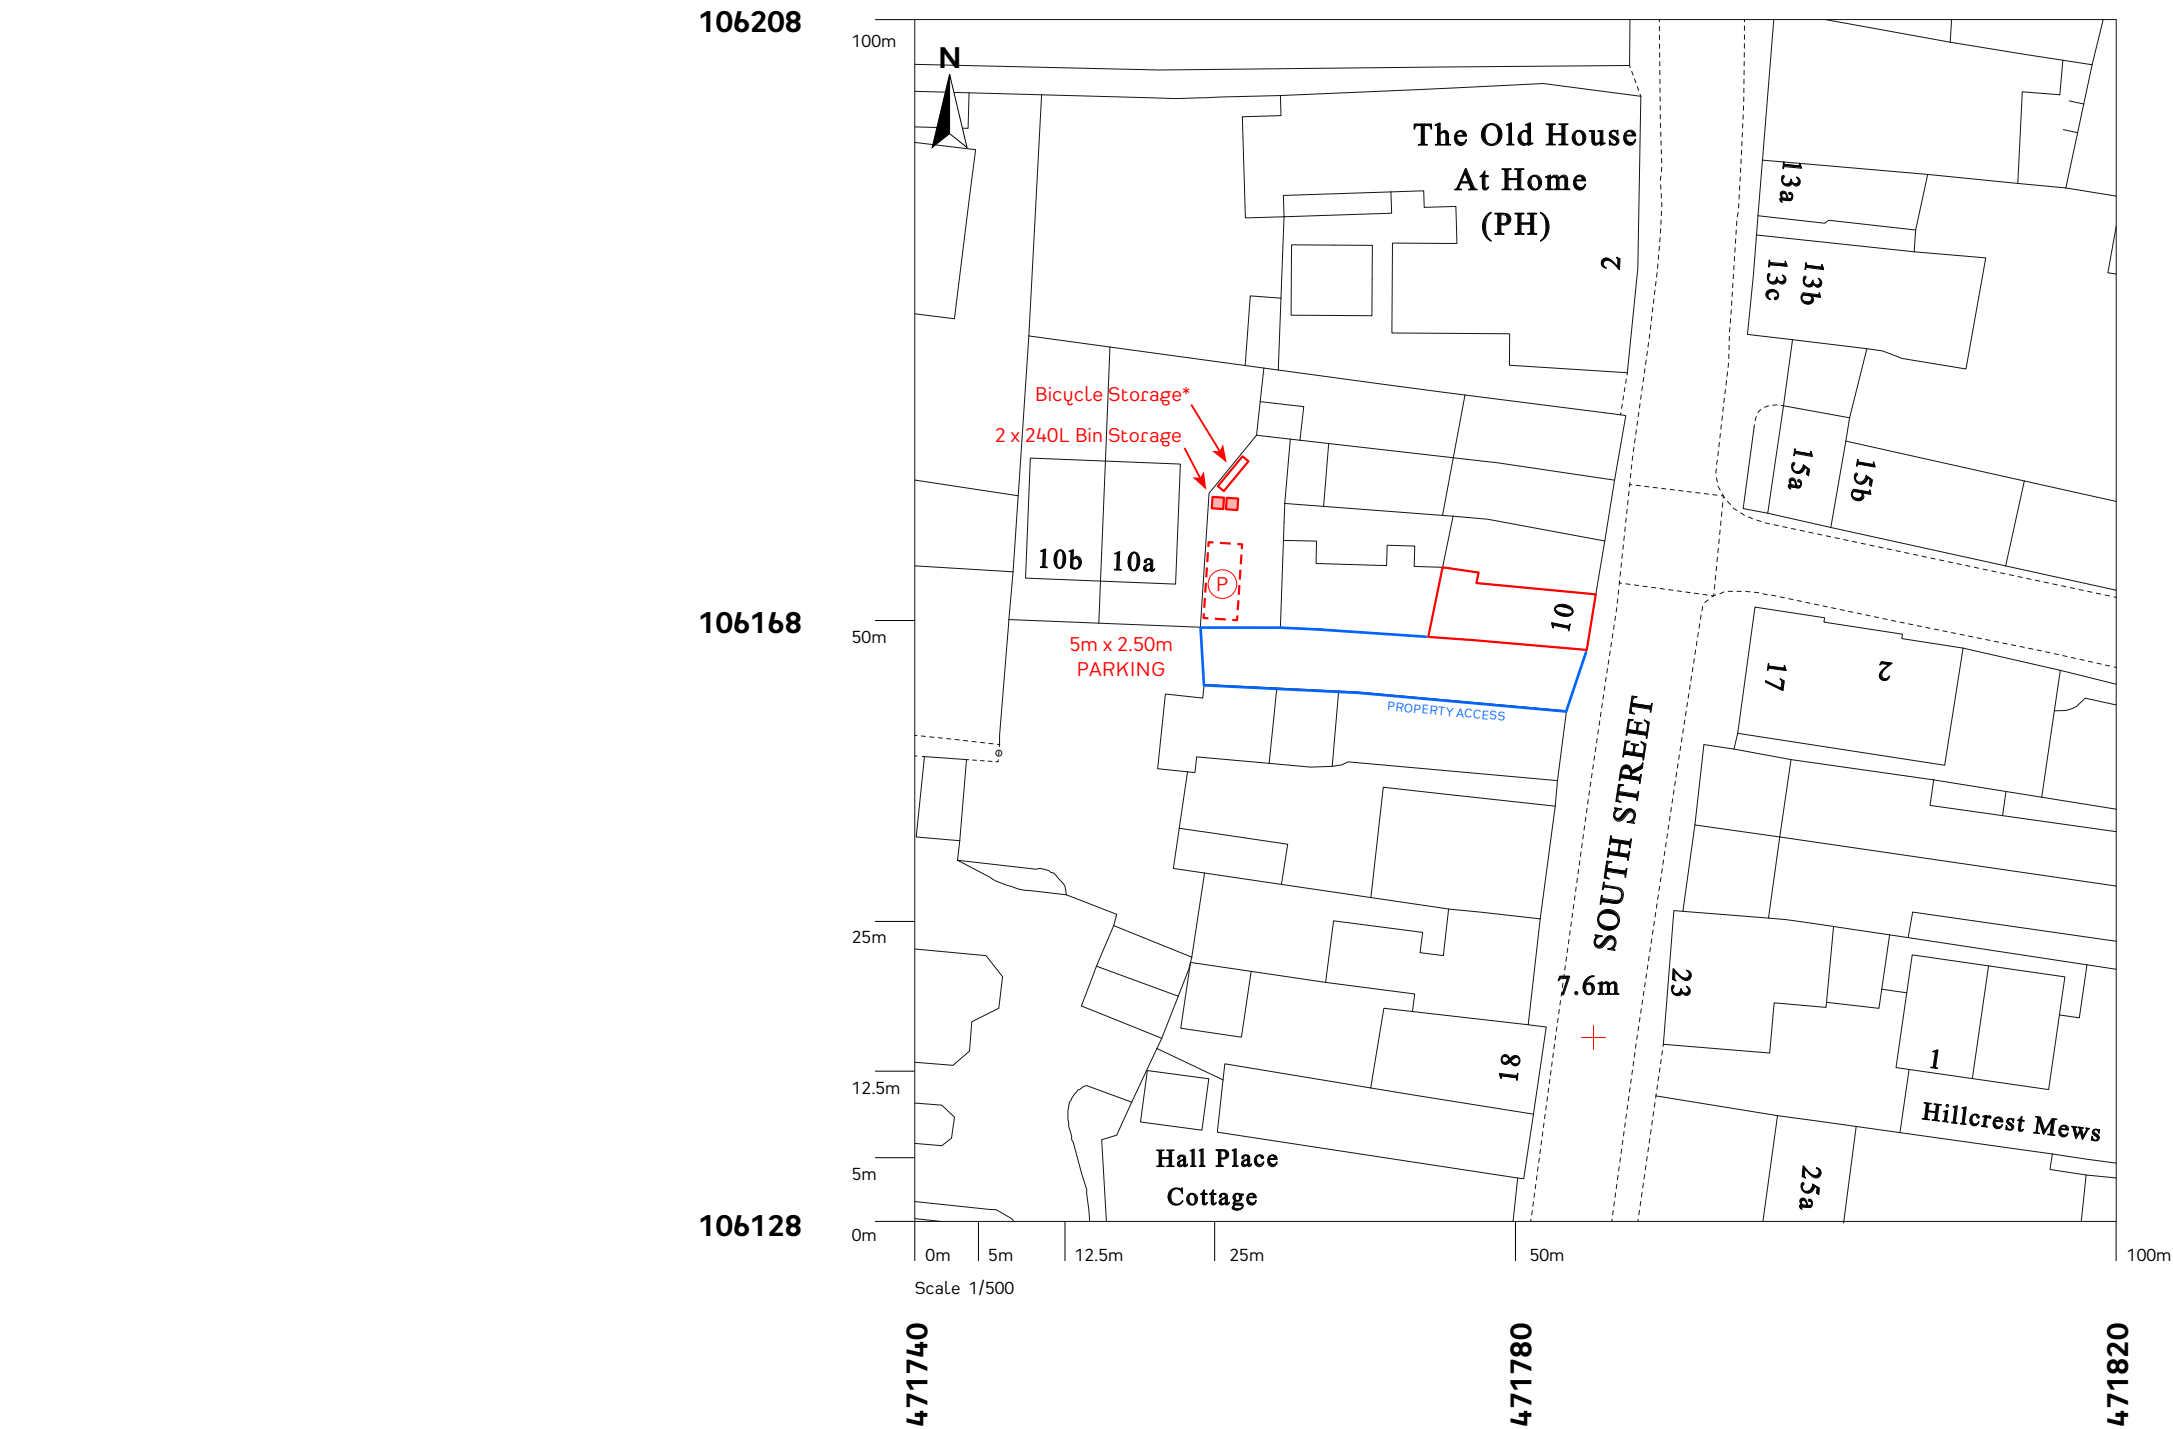

*The bicycle storage is imagined as a locking hoop offering a secure place to lock a bicycle seperate from the building.

Any dimensions shown should be checked on site.
Designs are not coordinated with engineer projects.
Not for construction purposes.

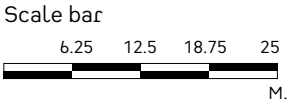

**LITTLESTONE PROPERTIES
(BEDHAMPTON) LIMITED**

One, Bell Lane, Lewes, England, BN7 1JU

Drawing : Proposed Block Plan Including Parking Plan
Drawing No : 05000
Site Address : 10 South Street, Havant, Hampshire, PO9 1DA

Scale : 1/500 at A3
Revision : 02
Date : 07/07/2025