


HAMBLETON ROAD,
WATERLOOVILLE,
PO7 7UL

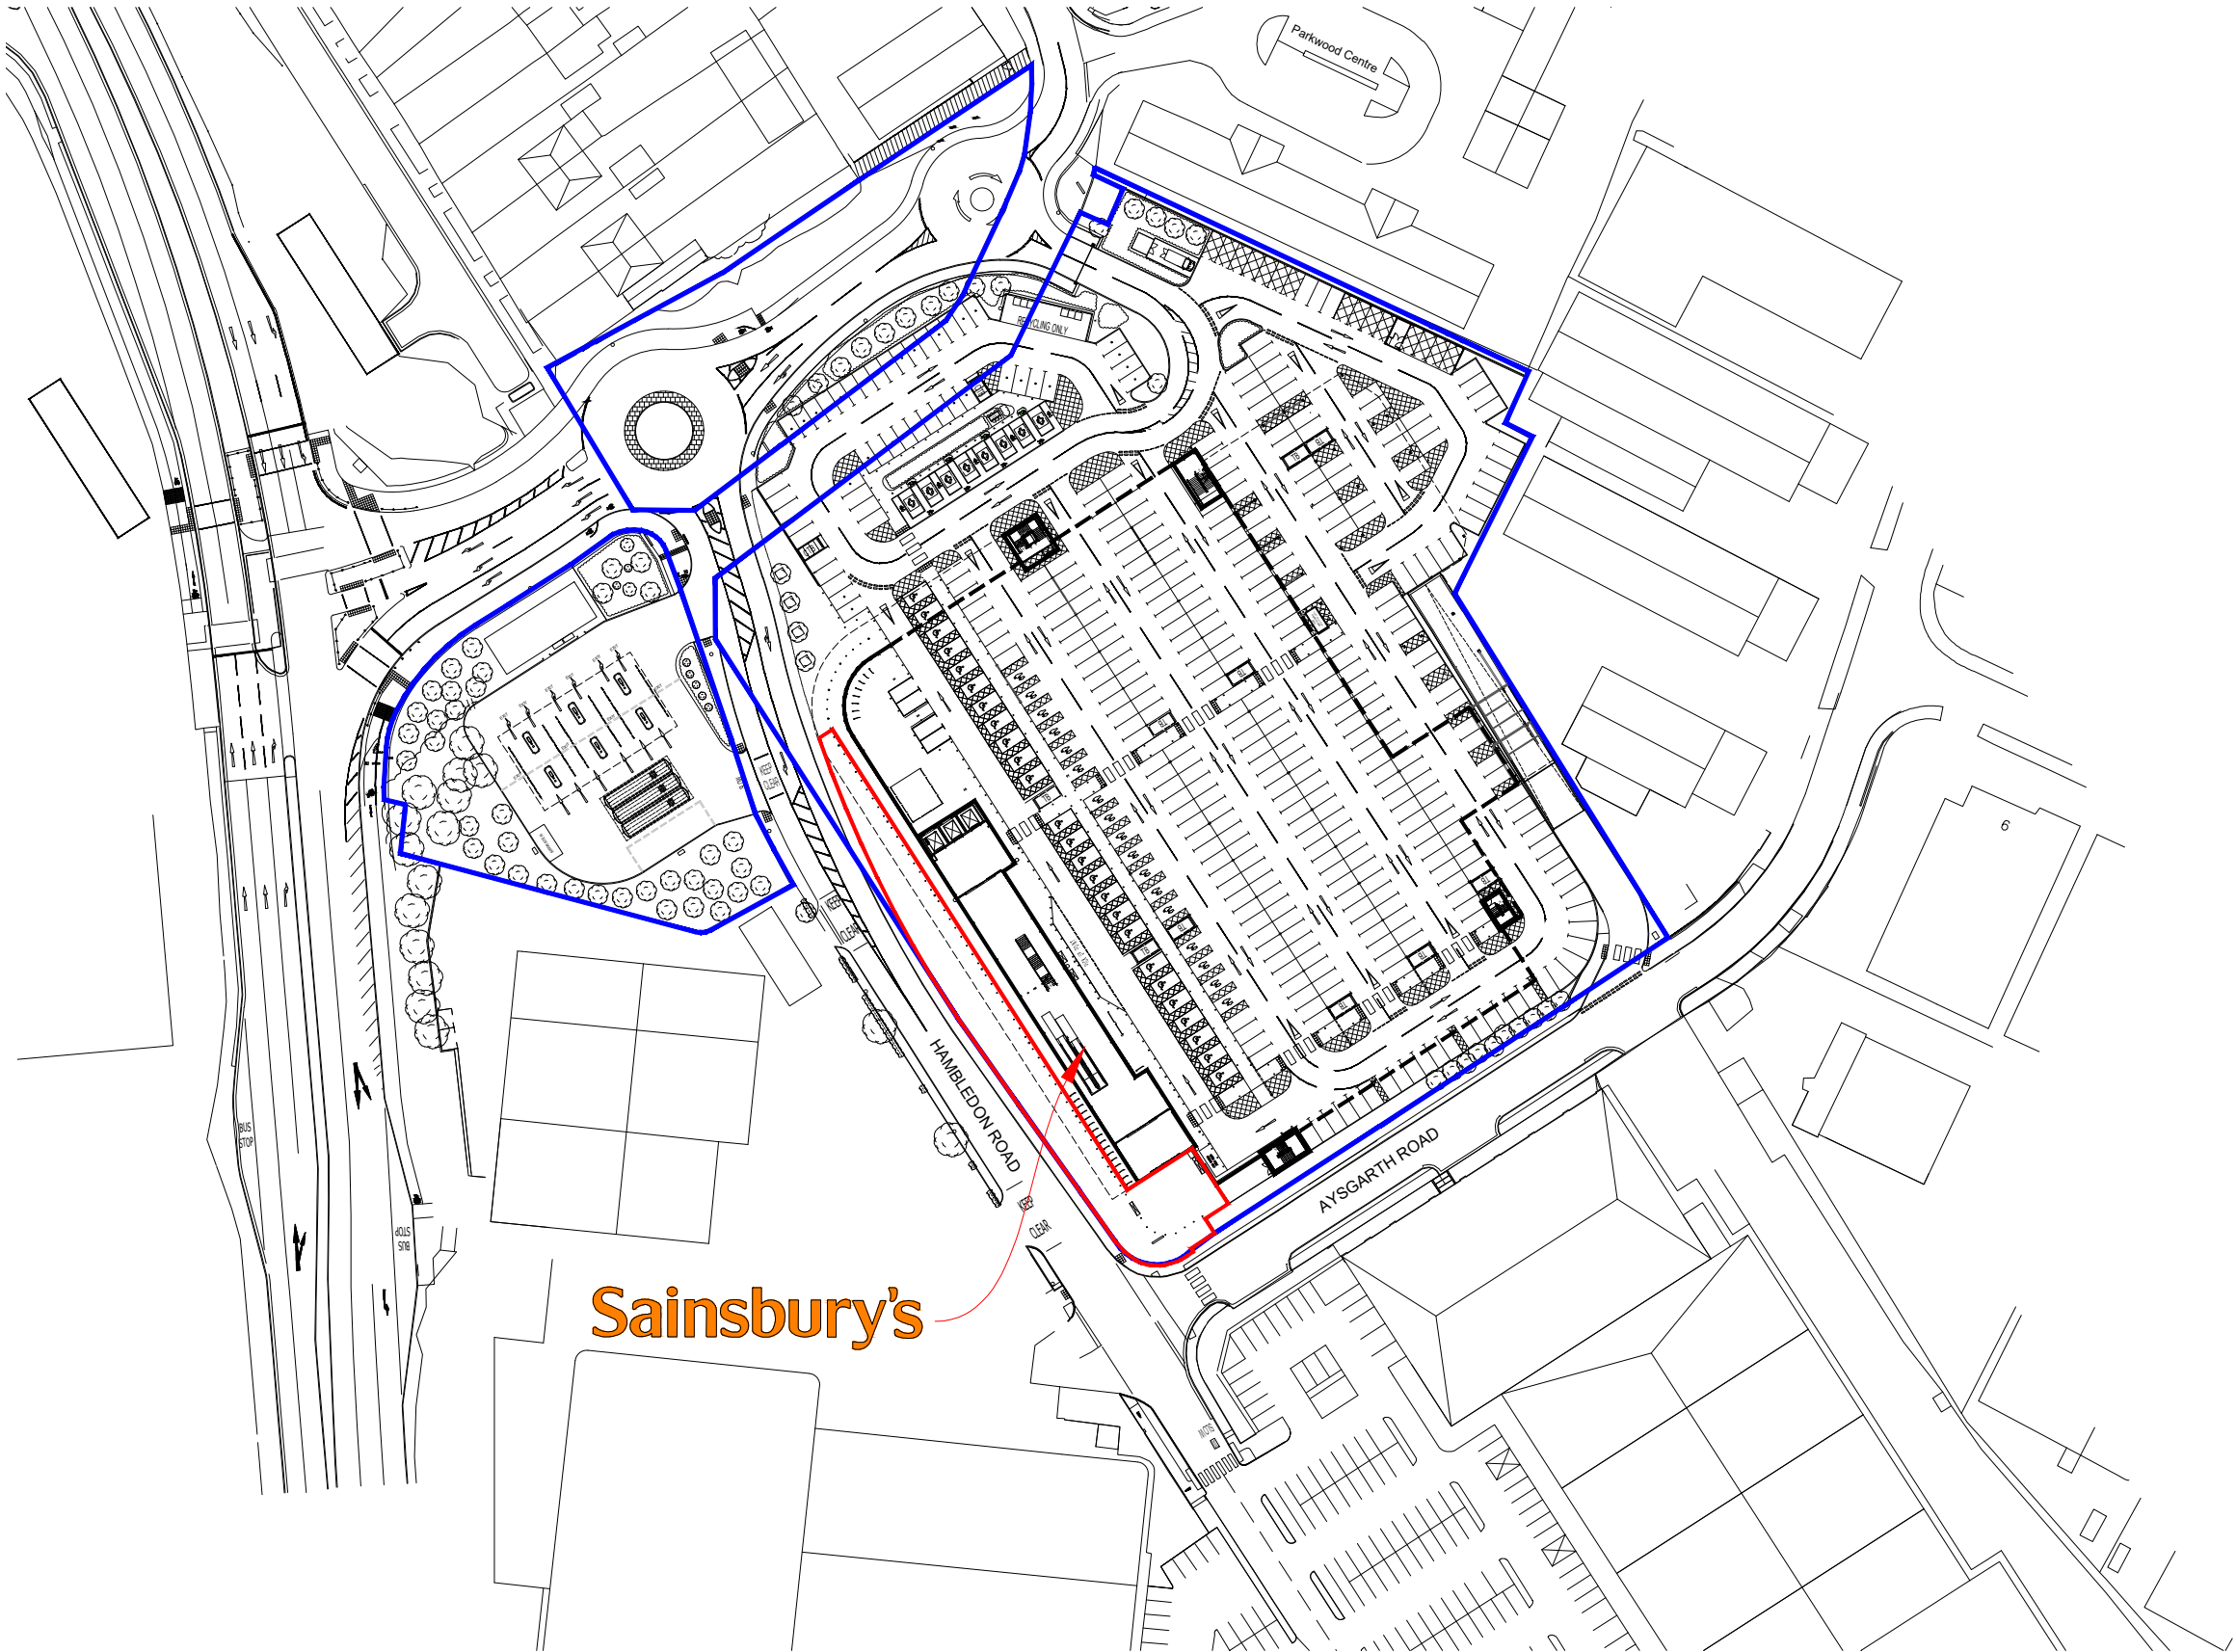

Sainsbury's

- Extent of SSL Demise
5.67 Acres/2.23 Hectares
- Extent of Proposed Works
0.23 Acres/0.09 Hectares

Site Location Plan
Scale 1:1250 @ A3

	<table><tr><th>REV.</th><th>DESCRIPTION</th><th>DATE</th><th>INITIALS</th></tr><tr><td>X</td><td>XXX</td><td>XX-XX-XX</td><td>XXX</td></tr><tr><td colspan="4"></td></tr></table>	REV.	DESCRIPTION	DATE	INITIALS	X	XXX	XX-XX-XX	XXX					NORTH 	<table><tr><td colspan="2">CLIENT</td><td> Sainsbury's Supermarkets Ltd. CHQ ARCHITECTS </td></tr><tr><td colspan="2">PROJECT</td><td>CHQ Architects Ltd. The Mallings, 44 Whitehorse Street, Baldock, Hertfordshire SG7 6DQ Telephone: (01462) 895110 Email: design@chq-architects.co.uk www.chq-architects.co.uk</td></tr><tr><td colspan="2">CHQ REFERENCE</td><td>SCALE</td><td>DRAWN</td></tr><tr><td colspan="2">CHQ.25.17161</td><td>1:1250 @ A3</td><td>MR</td></tr></table>	CLIENT		Sainsbury's Supermarkets Ltd. CHQ ARCHITECTS	PROJECT		CHQ Architects Ltd. The Mallings, 44 Whitehorse Street, Baldock, Hertfordshire SG7 6DQ Telephone: (01462) 895110 Email: design@chq-architects.co.uk www.chq-architects.co.uk	CHQ REFERENCE		SCALE	DRAWN	CHQ.25.17161		1:1250 @ A3	MR
	REV.	DESCRIPTION	DATE	INITIALS																									
	X	XXX	XX-XX-XX	XXX																									
CLIENT		Sainsbury's Supermarkets Ltd. CHQ ARCHITECTS																											
PROJECT		CHQ Architects Ltd. The Mallings, 44 Whitehorse Street, Baldock, Hertfordshire SG7 6DQ Telephone: (01462) 895110 Email: design@chq-architects.co.uk www.chq-architects.co.uk																											
CHQ REFERENCE		SCALE	DRAWN																										
CHQ.25.17161		1:1250 @ A3	MR																										
All drawings are subject to full site survey. All dimensions are to be checked on site.	0m25m50m75m100m125m 1250 scale	PLANNING	<table><tr><td colspan="2">DRAWING</td><td colspan="5">Site Location Plan</td></tr><tr><td>PROJECT CODE</td><td>ORIGINATOR</td><td>DIVISION</td><td>LEVEL</td><td>DRG. NO.</td><td>REV</td><td></td></tr><tr><td>AS-2172_XXXX</td><td>CHQ</td><td>Z07</td><td>00</td><td>PL-A-0001</td><td>-</td><td></td></tr></table>	DRAWING		Site Location Plan					PROJECT CODE	ORIGINATOR	DIVISION	LEVEL	DRG. NO.	REV		AS-2172_XXXX	CHQ	Z07	00	PL-A-0001	-						
DRAWING			Site Location Plan																										
PROJECT CODE	ORIGINATOR	DIVISION	LEVEL	DRG. NO.	REV																								
AS-2172_XXXX	CHQ	Z07	00	PL-A-0001	-																								