



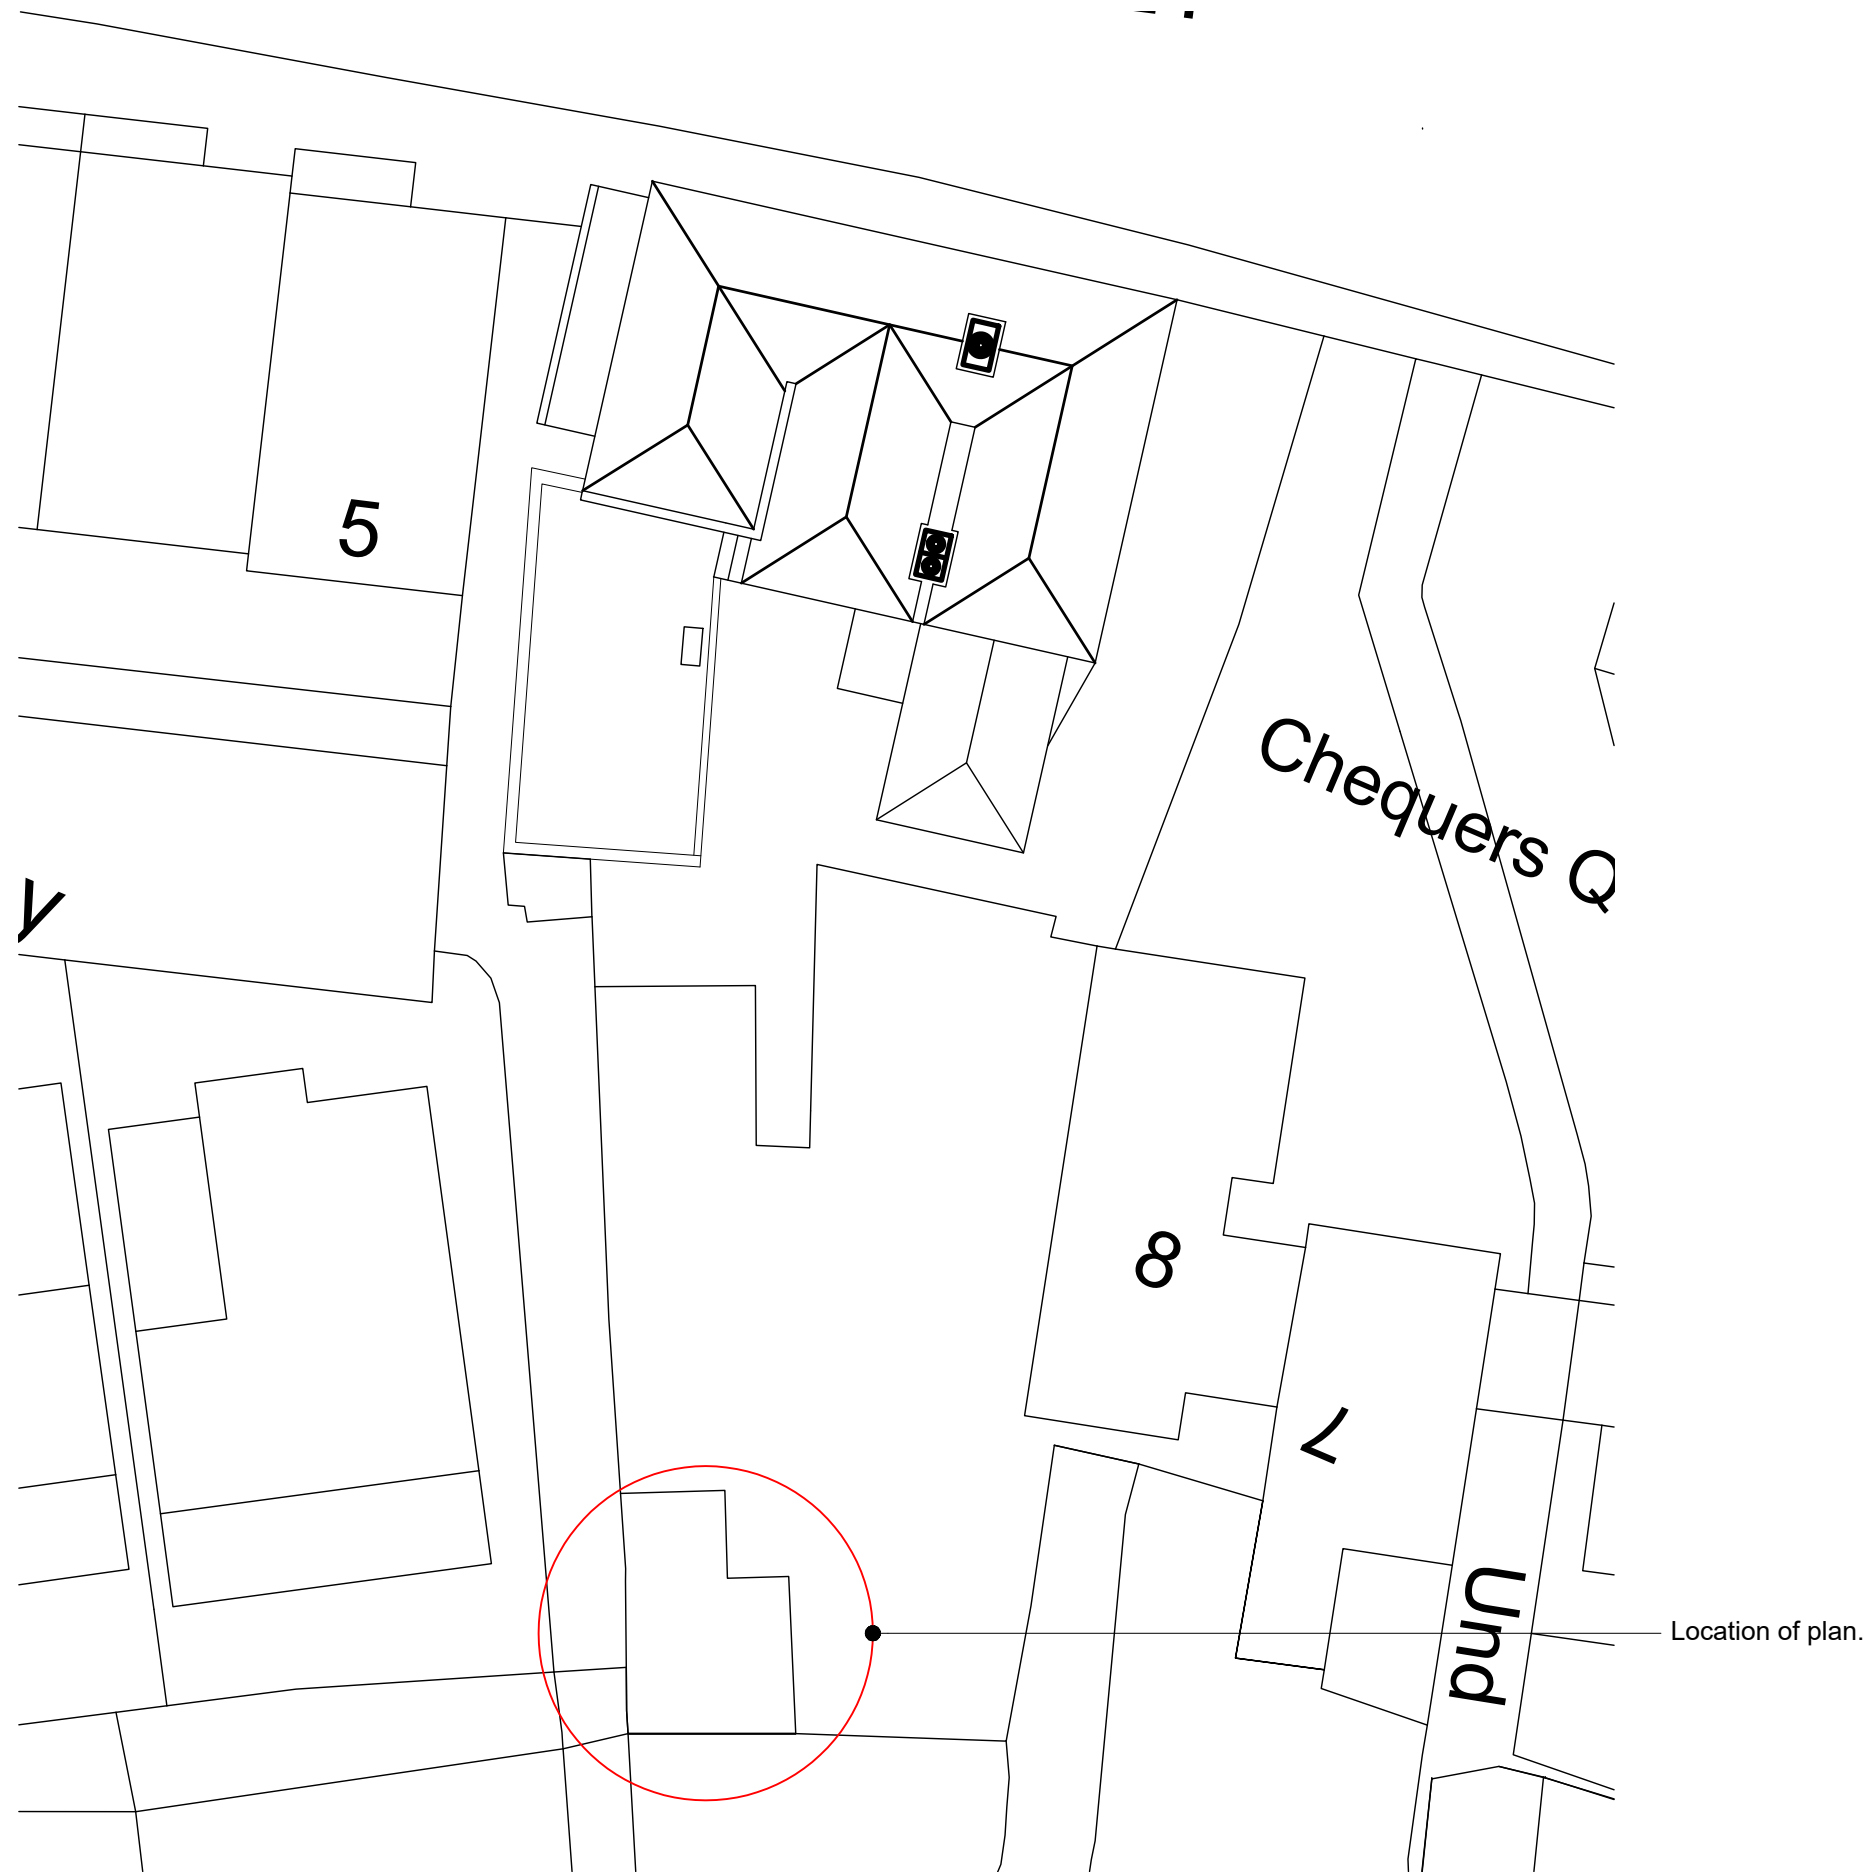


1 Location Plan
1:200 @ A1




2 Existing Plan
1:50 @ A1

 


3 Existing Elevation A
1:50 @ A1

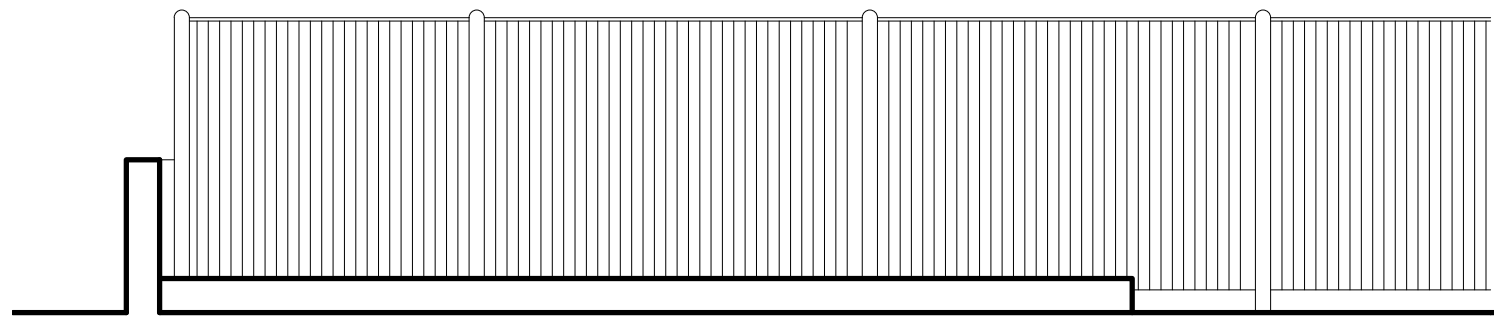

4 Existing Elevation B
1:50 @ A1

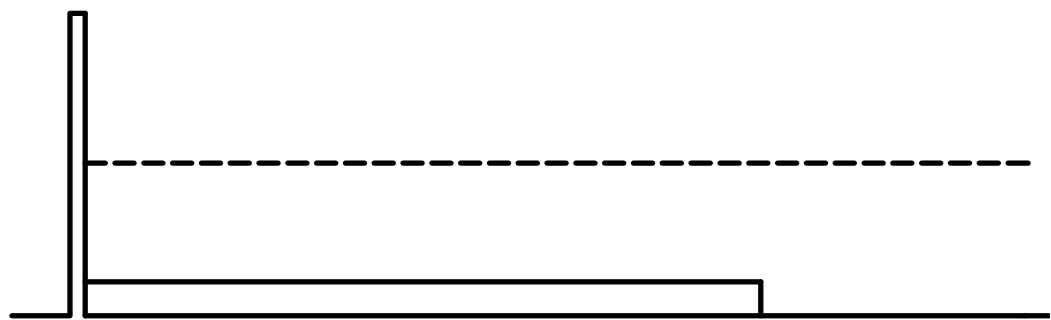

5 Existing Elevation C
1:50 @ A1

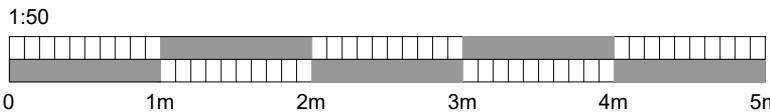

NOTE: DO NOT SCALE FROM THIS DRAWING.

This drawing is the property of **DESIGN ID** and is not to be copied, reproduced, retained or issued without the direct consent of the noted designer or designated project manager. **DO NOT SCALE** from this drawing: **IF IN DOUBT, ASK.** All figured dimensions must be checked and verified prior to construction, with any notable differences or amendments reported back to the designer or project manager. Design ID will take no responsibility for any errors made in either misreading information contained in the drawing or failing to carry out the relevant confirmation routine prior to the project progressing to construction.

REV	BY	DATE	DESCRIPTION
CS		07.02.25	Issued for planning

design

i.d.

13 Jubilee Way
Eurolink Business Centre
Faversham
Kent
ME13 8GD
Tel: 01795 537896
hello@design-id.ltd.uk
www.design-id.ltd.uk

DRAWING STATUS:

PLANNING

CLIENT:

Admiral Taverns/Vidette

SITE ADDRESS:

The Lord Raglan
35 Queen St,
Emsworth
PO10 7BJ

DRAWING NO:

24.141.AT.B 201

DRAWING TITLE:

EXISTING PLAN AND
ELEVATIONS

Rev.	Scale	Drawn By	Checked	Date
	1:50 @ A1	MT	-	23/04/2025