Havant Nursery fencing

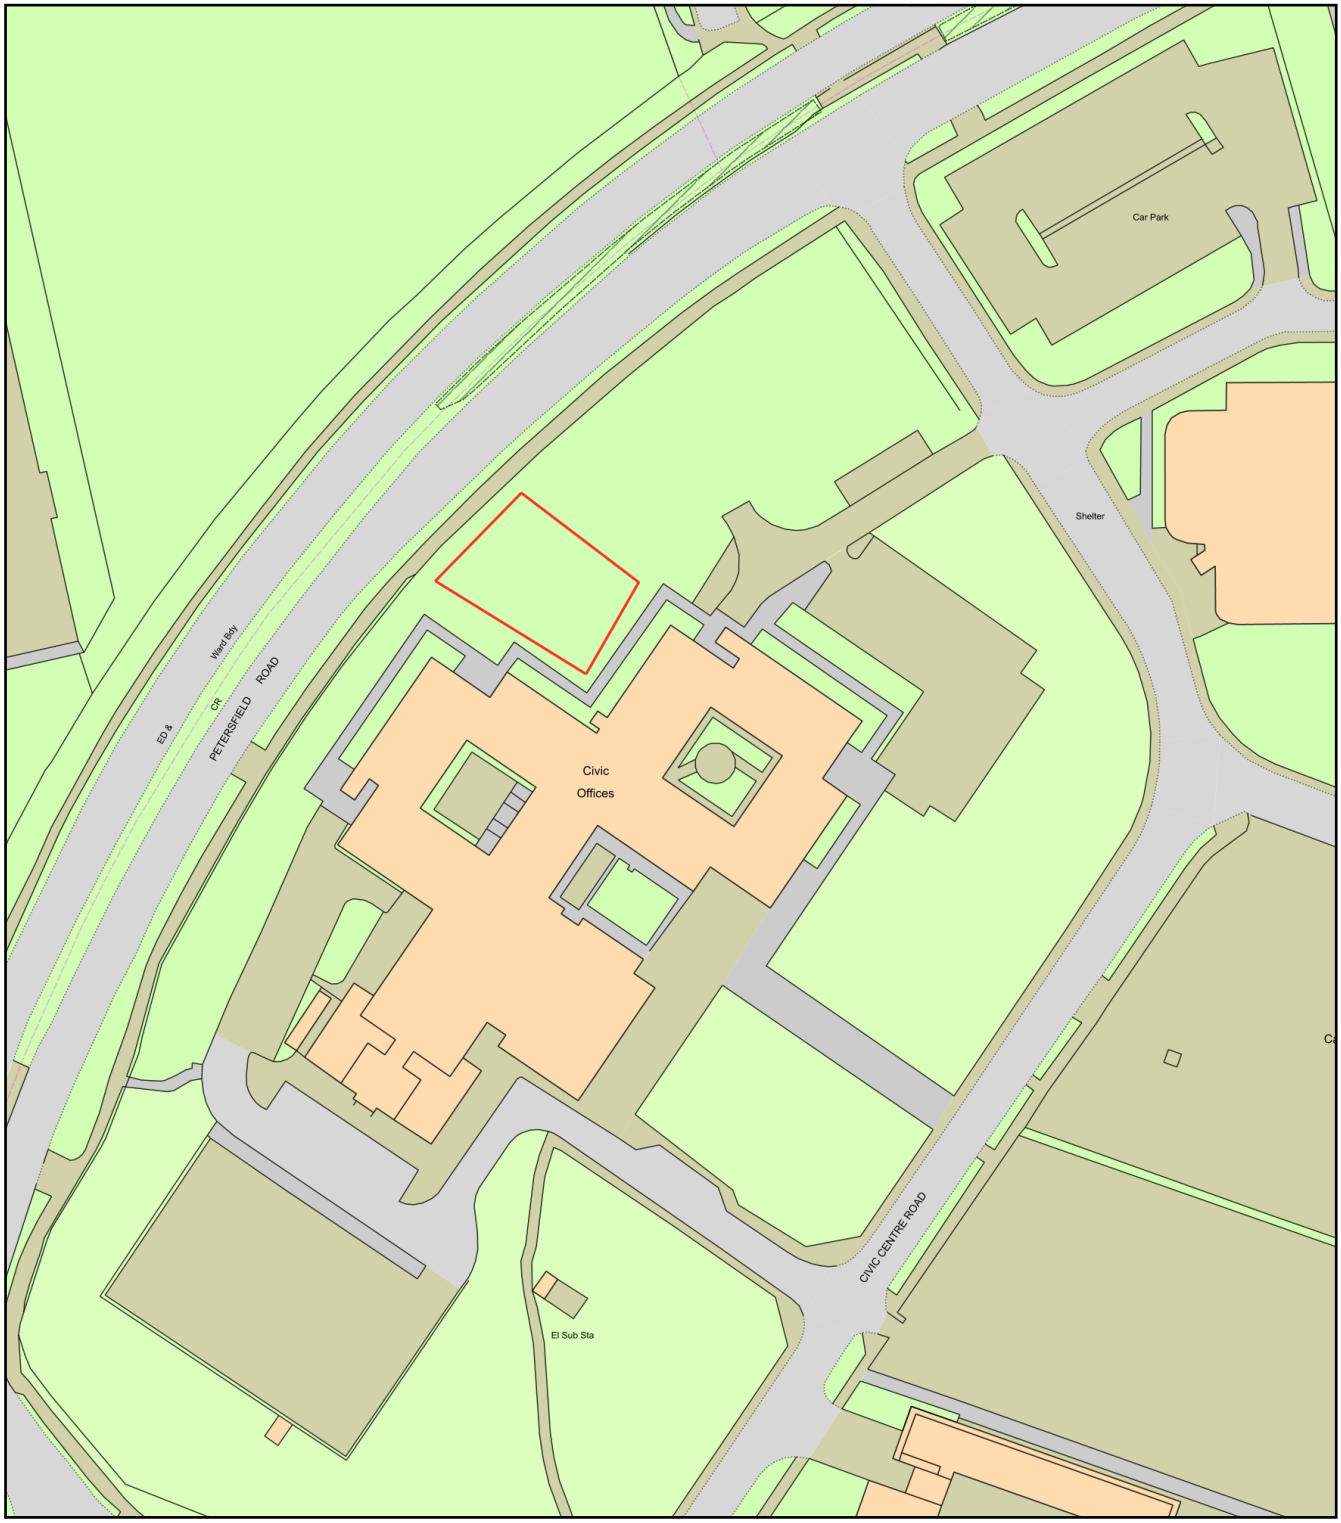

0 50
Metres

N

ReQuestaPlan

Plan Produced for:	Growing Places
Date Produced:	02 Apr 2025
Plan Reference Number:	TQRQM25092132105127
Scale:	1:1250 @ A4

© Crown copyright and database rights 2025 OS 100042766