


Havant Nursery fencing 1

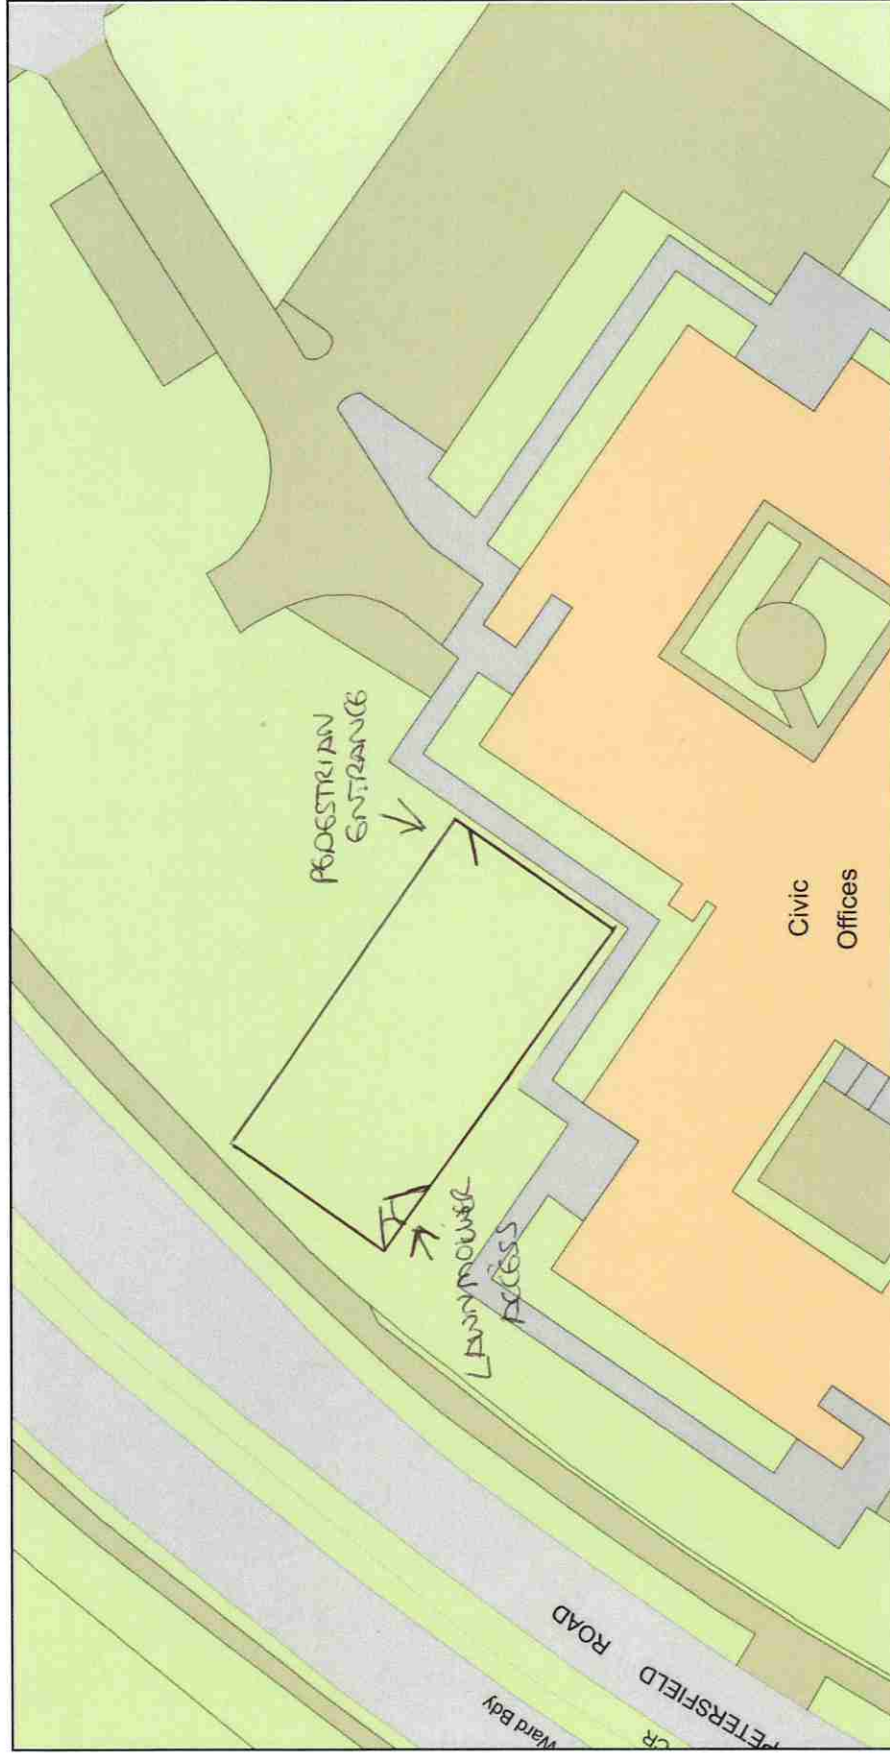

Plan Produced for: Growing Places

Date Produced: 02 Apr 2025

Plan Reference Number: TORQM25092133024643

Scale: 1:500 @ A4

© Crown copyright and database rights 2025 OS 100042766