


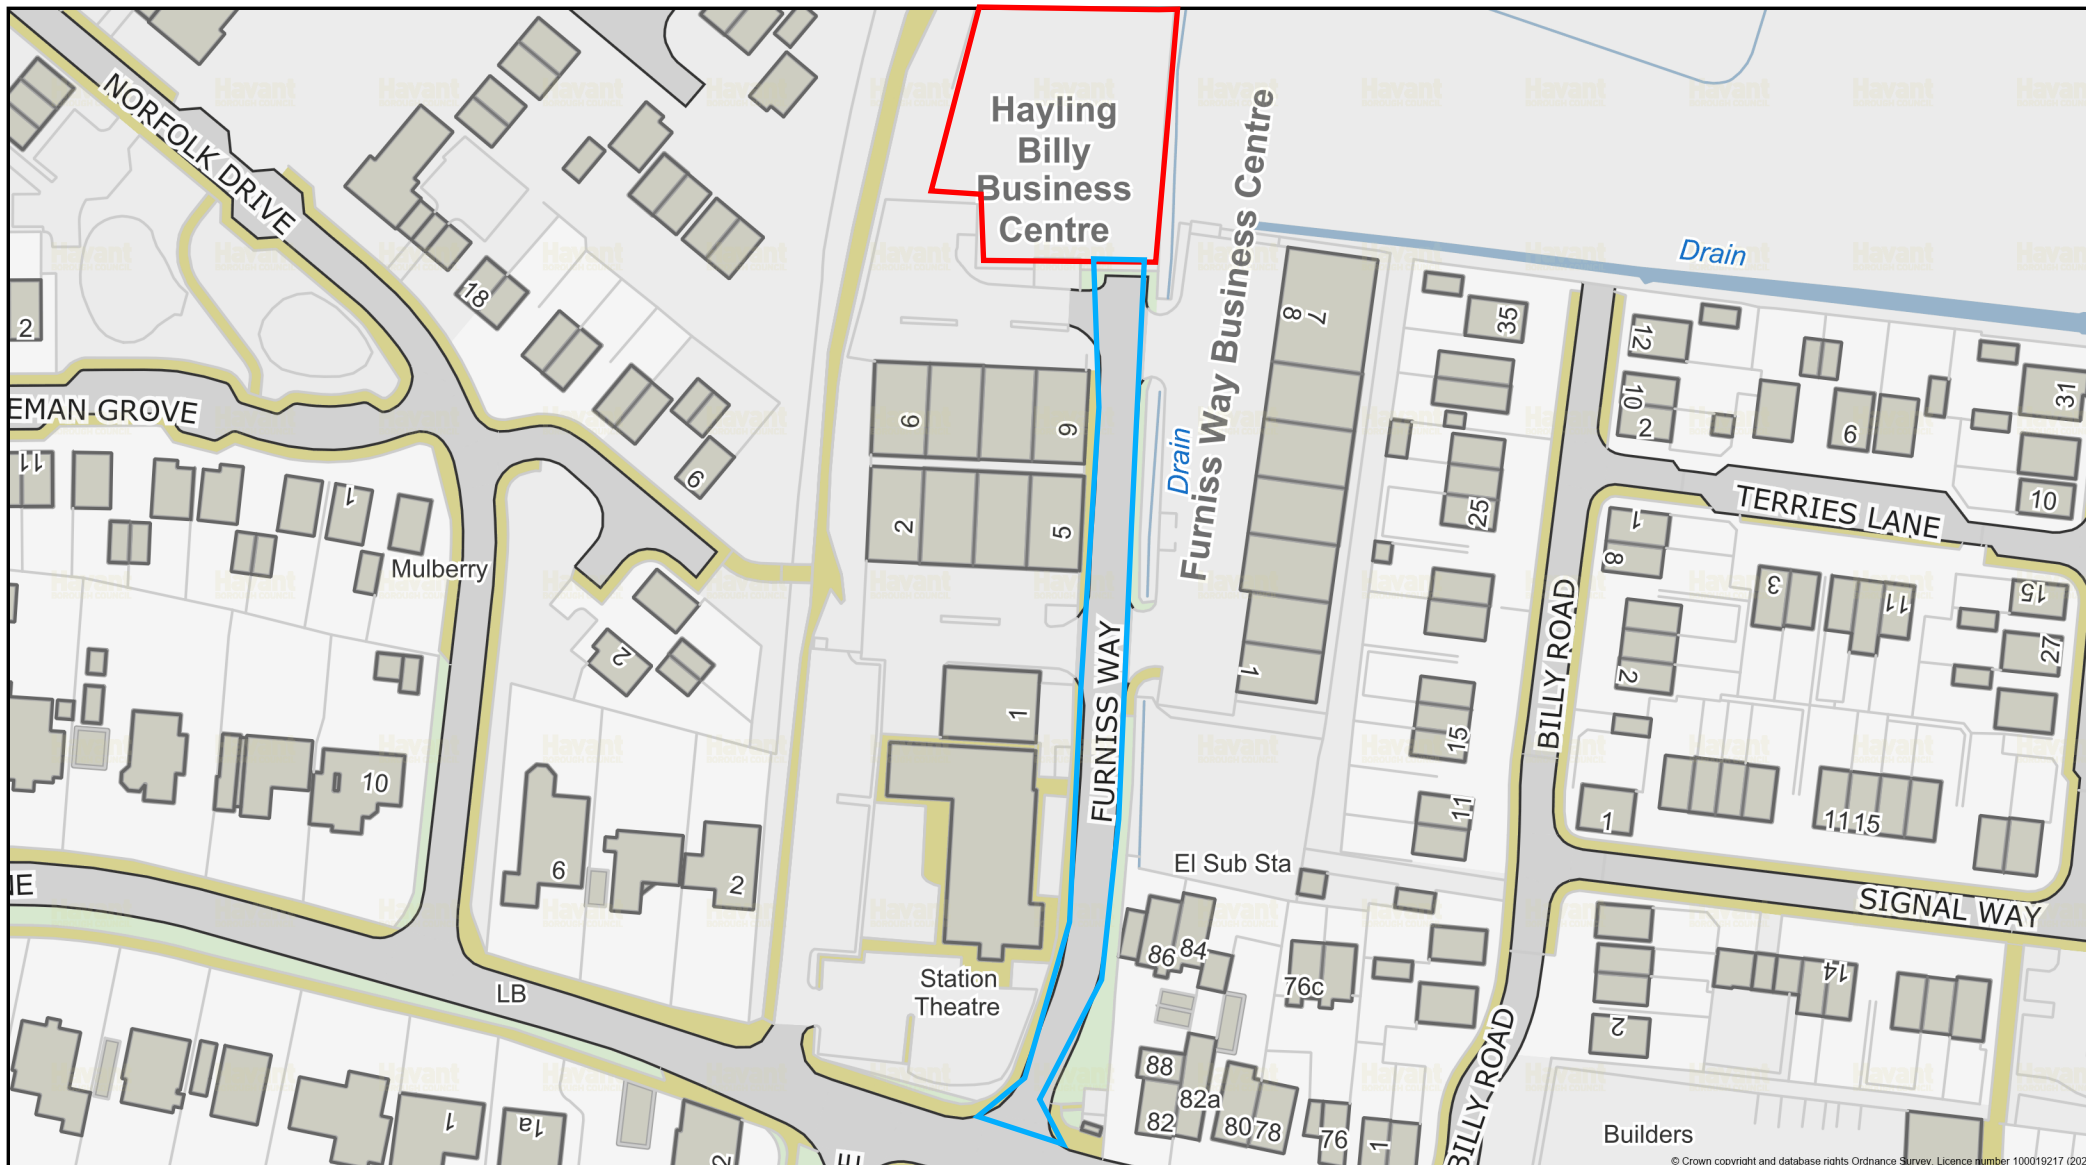

Site Access



N Scale: 1:1250

Printed on: 2024-07-30 11:22:47

Havant
BOROUGH COUNCIL

© Havant Borough Council - OS Licence 100019217