




PHYSICAL SCALE IN METERS @ 1:100

NOTES:  
This drawing has been produced solely for PLANNING/DESIGN.  
Do not Scale from this Drawing except for planning purposes.  
Any drainage shown is presumed and to be checked on site before commencement of works.  
This drawing is the copyright of MF Designs Ltd.

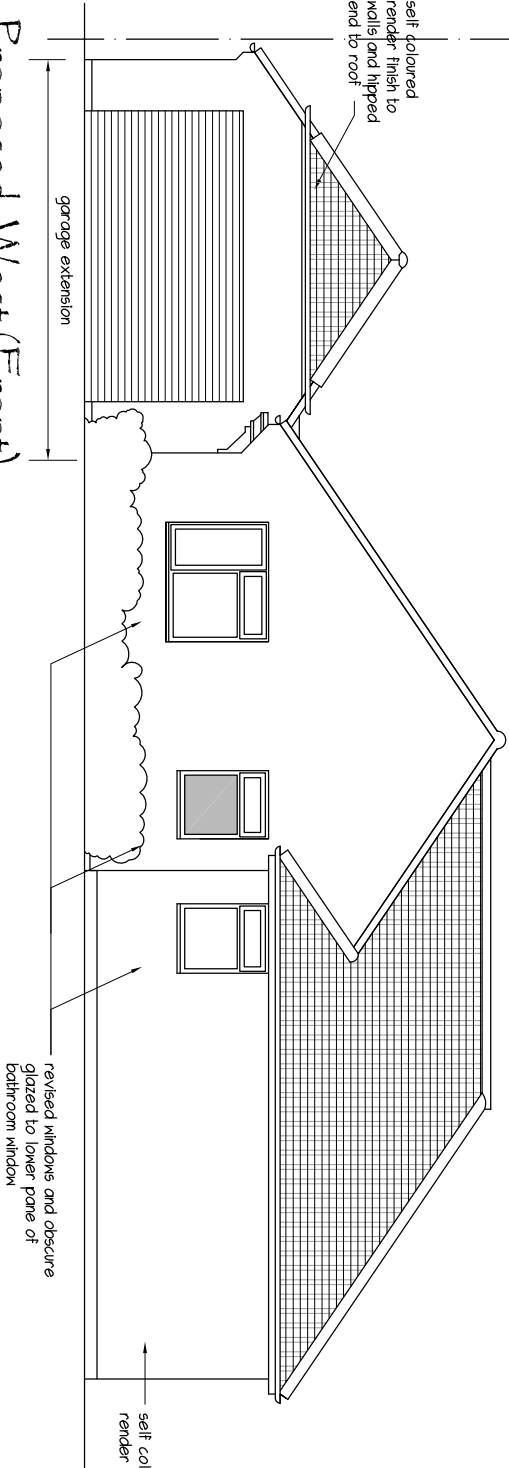


Proposed West (Front)


Proposed South

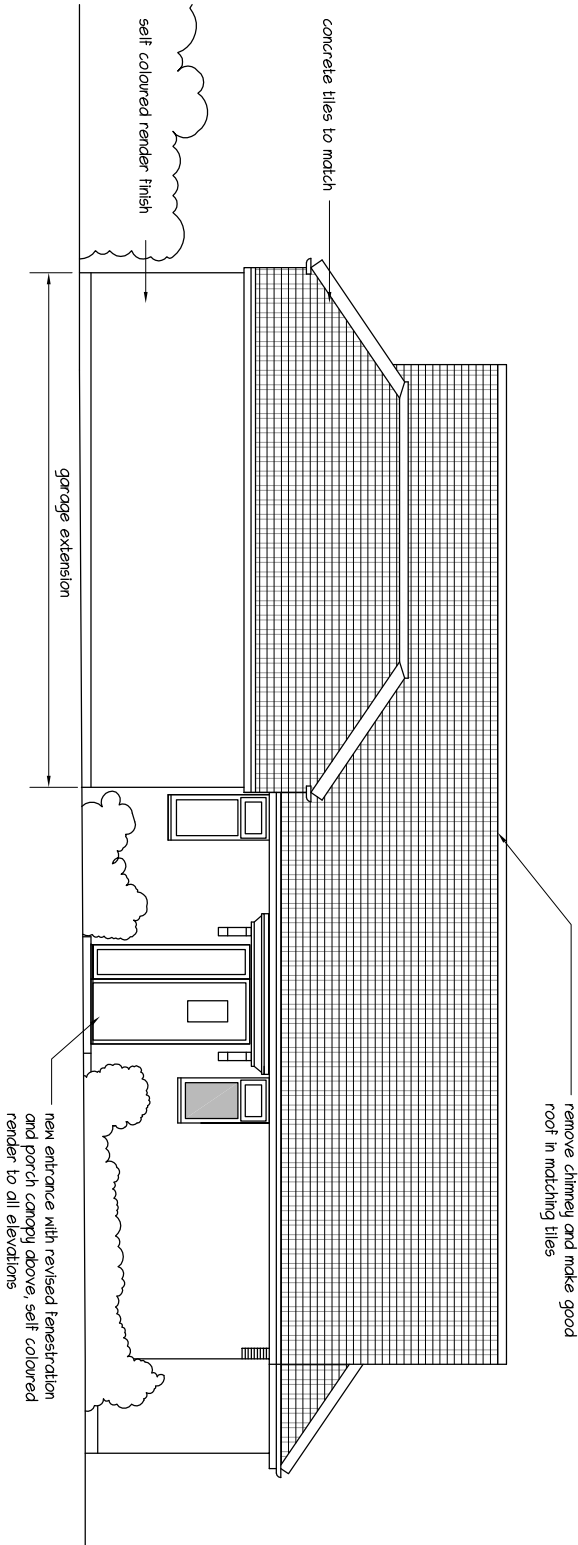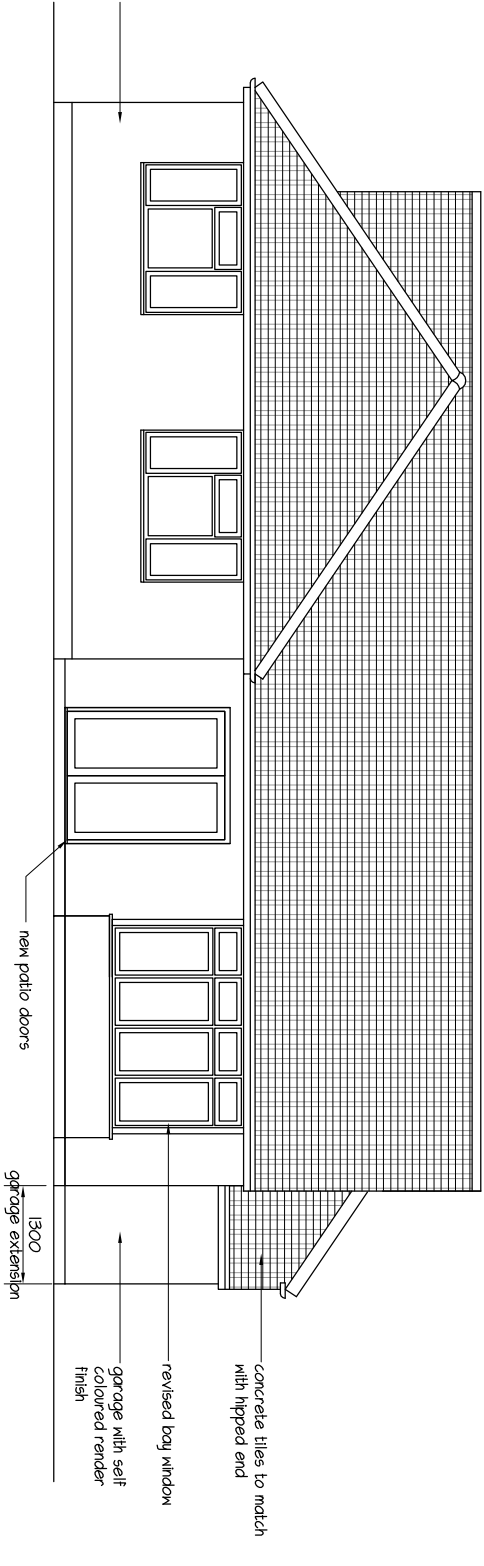


Proposed North

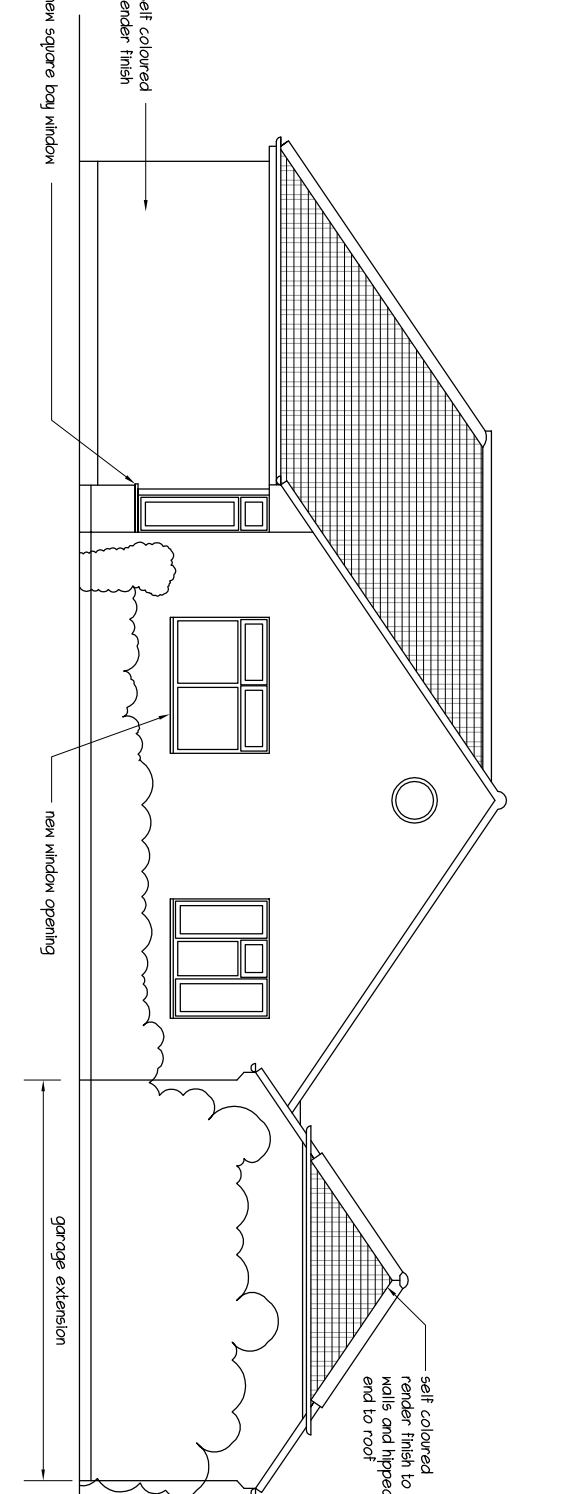

Proposed East

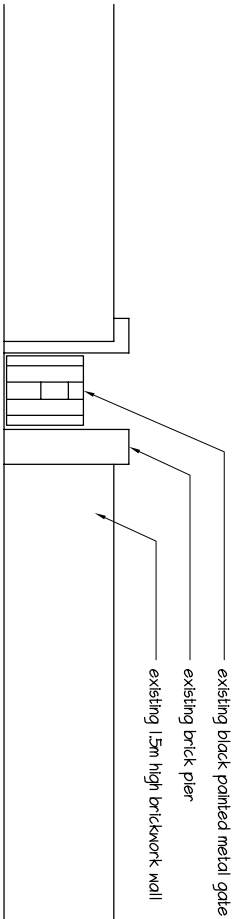

Existing Southern Wall with Gate

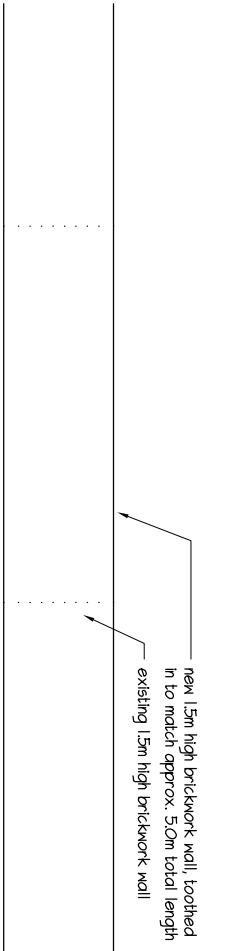

Proposed Southern Wall (where gate removed)

# EXTENSION & ALTERATIONS - 34 Manor Close, Havant. PO9 1BD

**mf designs ltd**

Chartered Architects



B: 07/07/2025 - Garage location, size and roof revised  
A: 06/05/2025 - Southern boundary wall existing and proposed elevations

36 Grove Road • Havant • Hampshire • PO9 1AR  
Director: Martin Farrer RIBA • Co Registration No.4507379

U/F 02392 470967  
e admin@mfdesigns.org.uk

Date: Feb 2025  
Scale: 1:100

Job No: 3357  
Dwg No: P\_02 B