
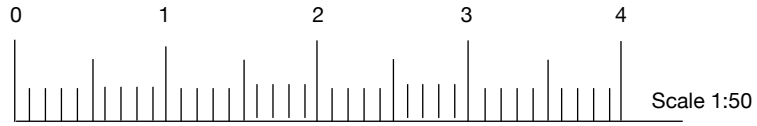


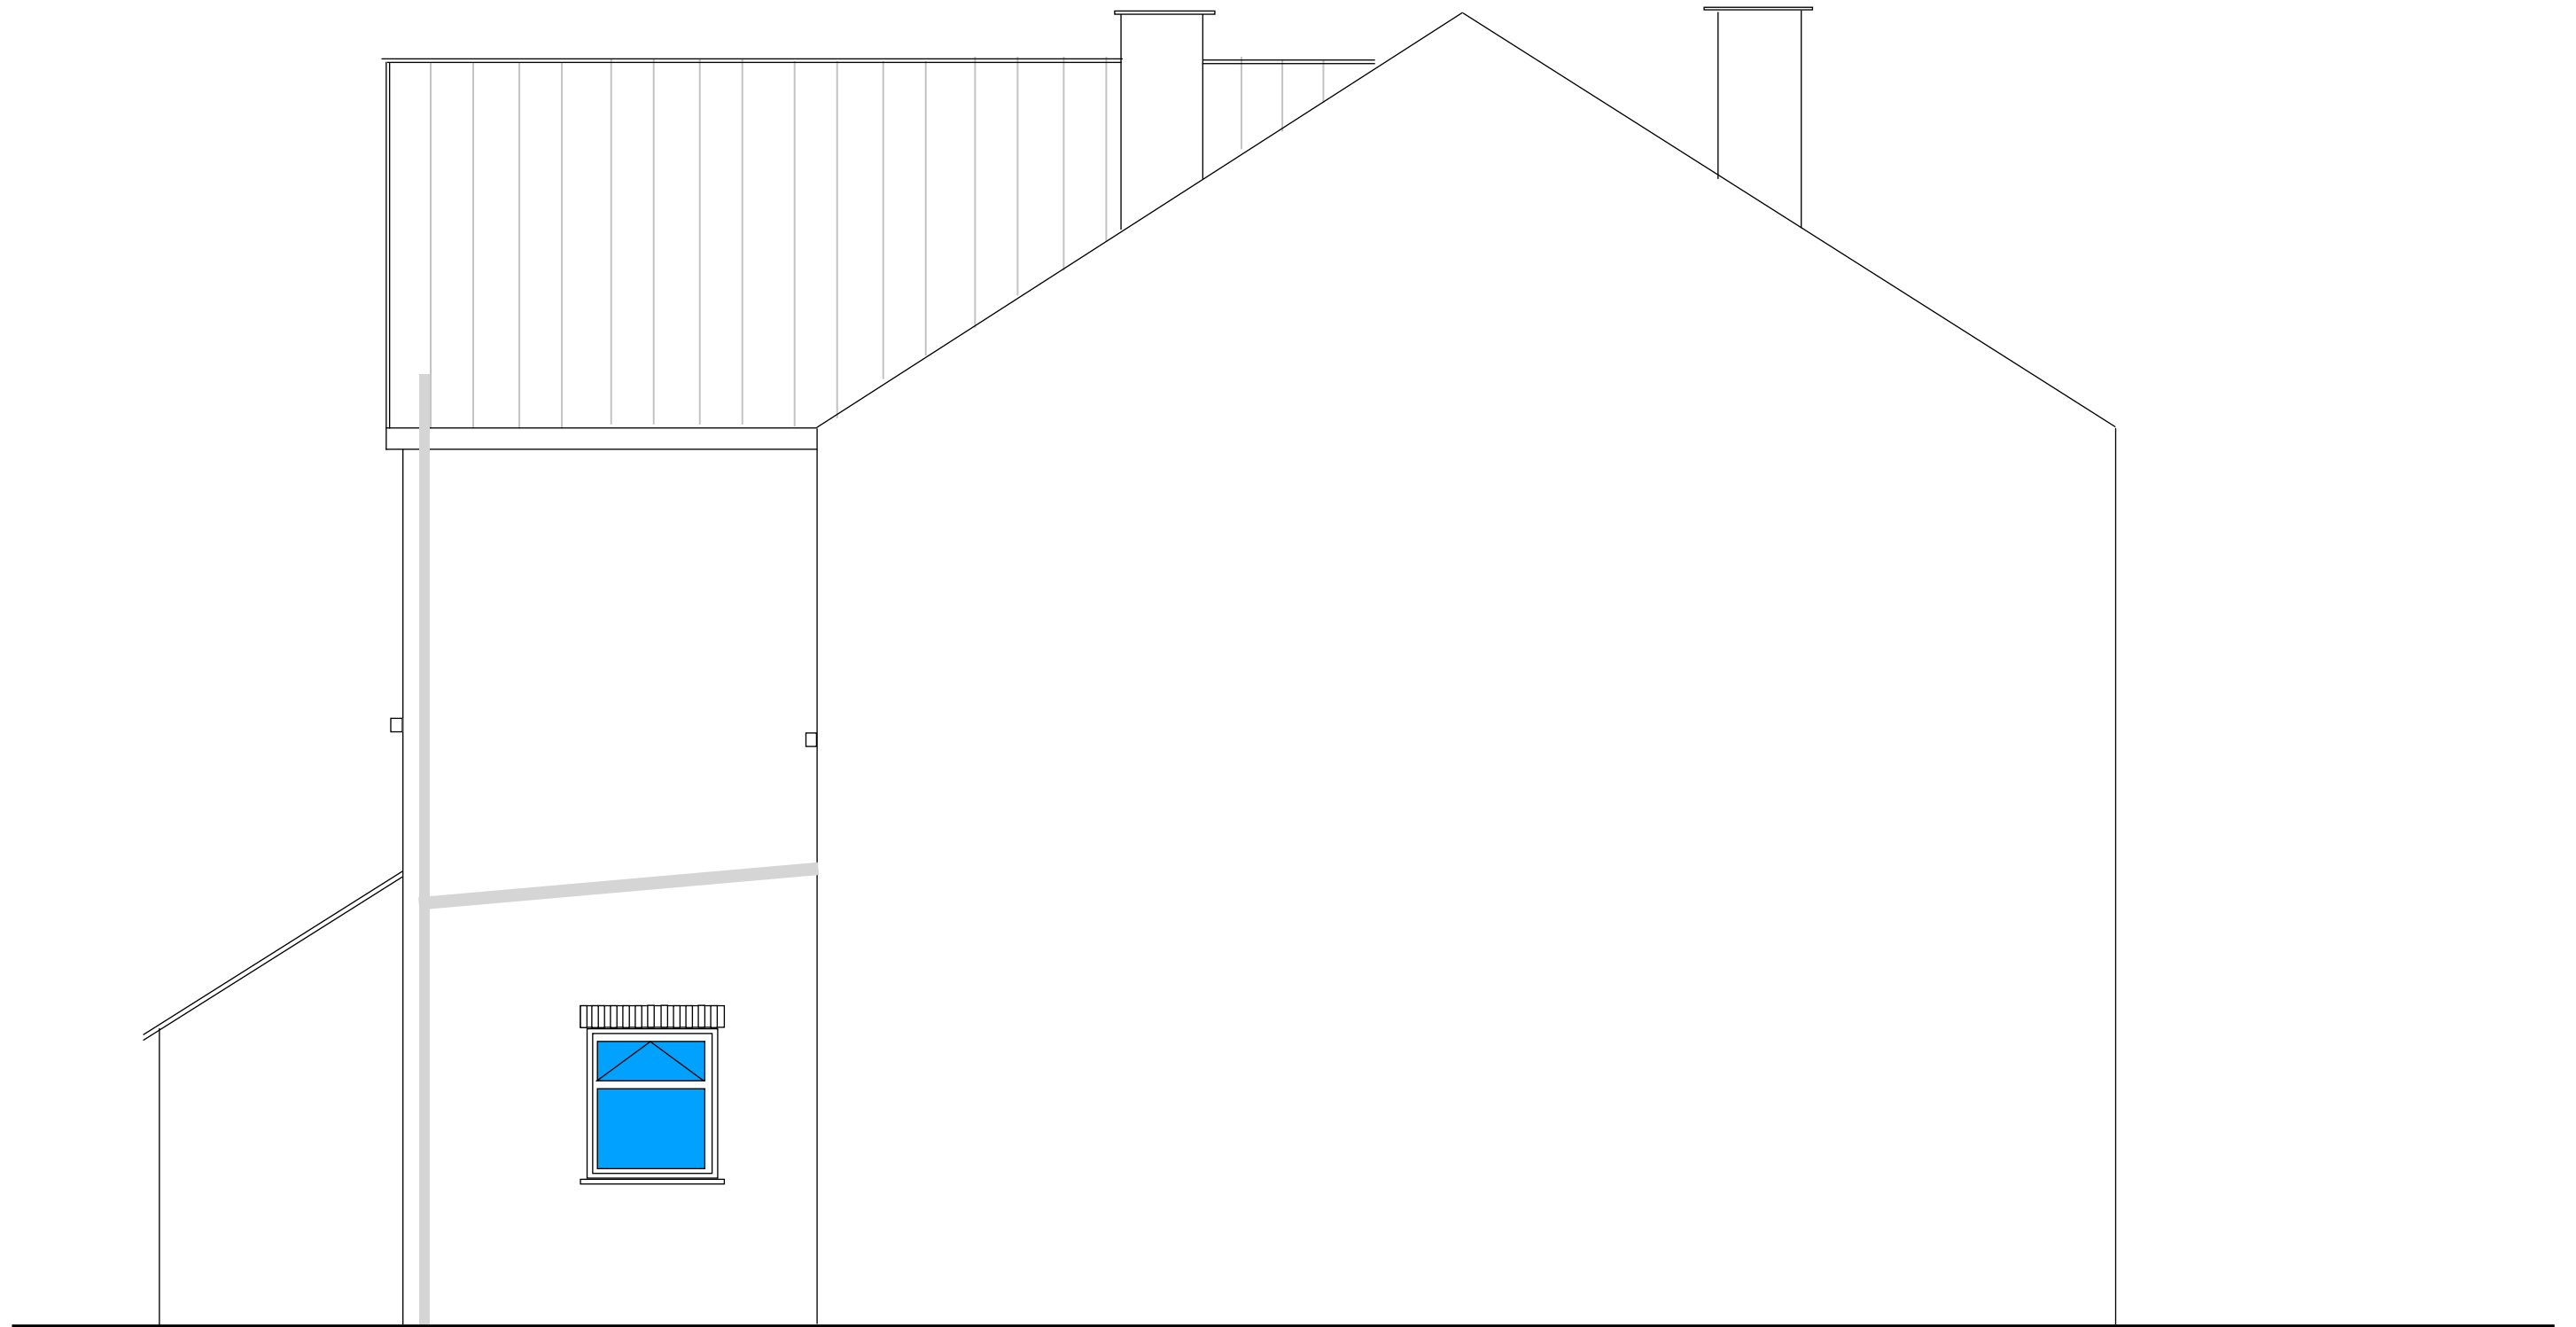

224 Havant Road Drayton Portsmouth Hampshire PO6 1PA

7 Western Road Havant

Tel: 023 92 375100 E-mail: info@bhibuildingservices.co.uk

Existing Side Elevation